


- General Notes :
- 1.)Do not scale from this drawing.
 - 2.) All dimensions are in millimetres.
 - 3.) All levels are in metres relative to datum.
 - 4.) All dimsnsions stated are to be confirmed on site prior to commencement of any works and any discrepancies found are to be reported to Steve Morgan Associates Limited immediately.

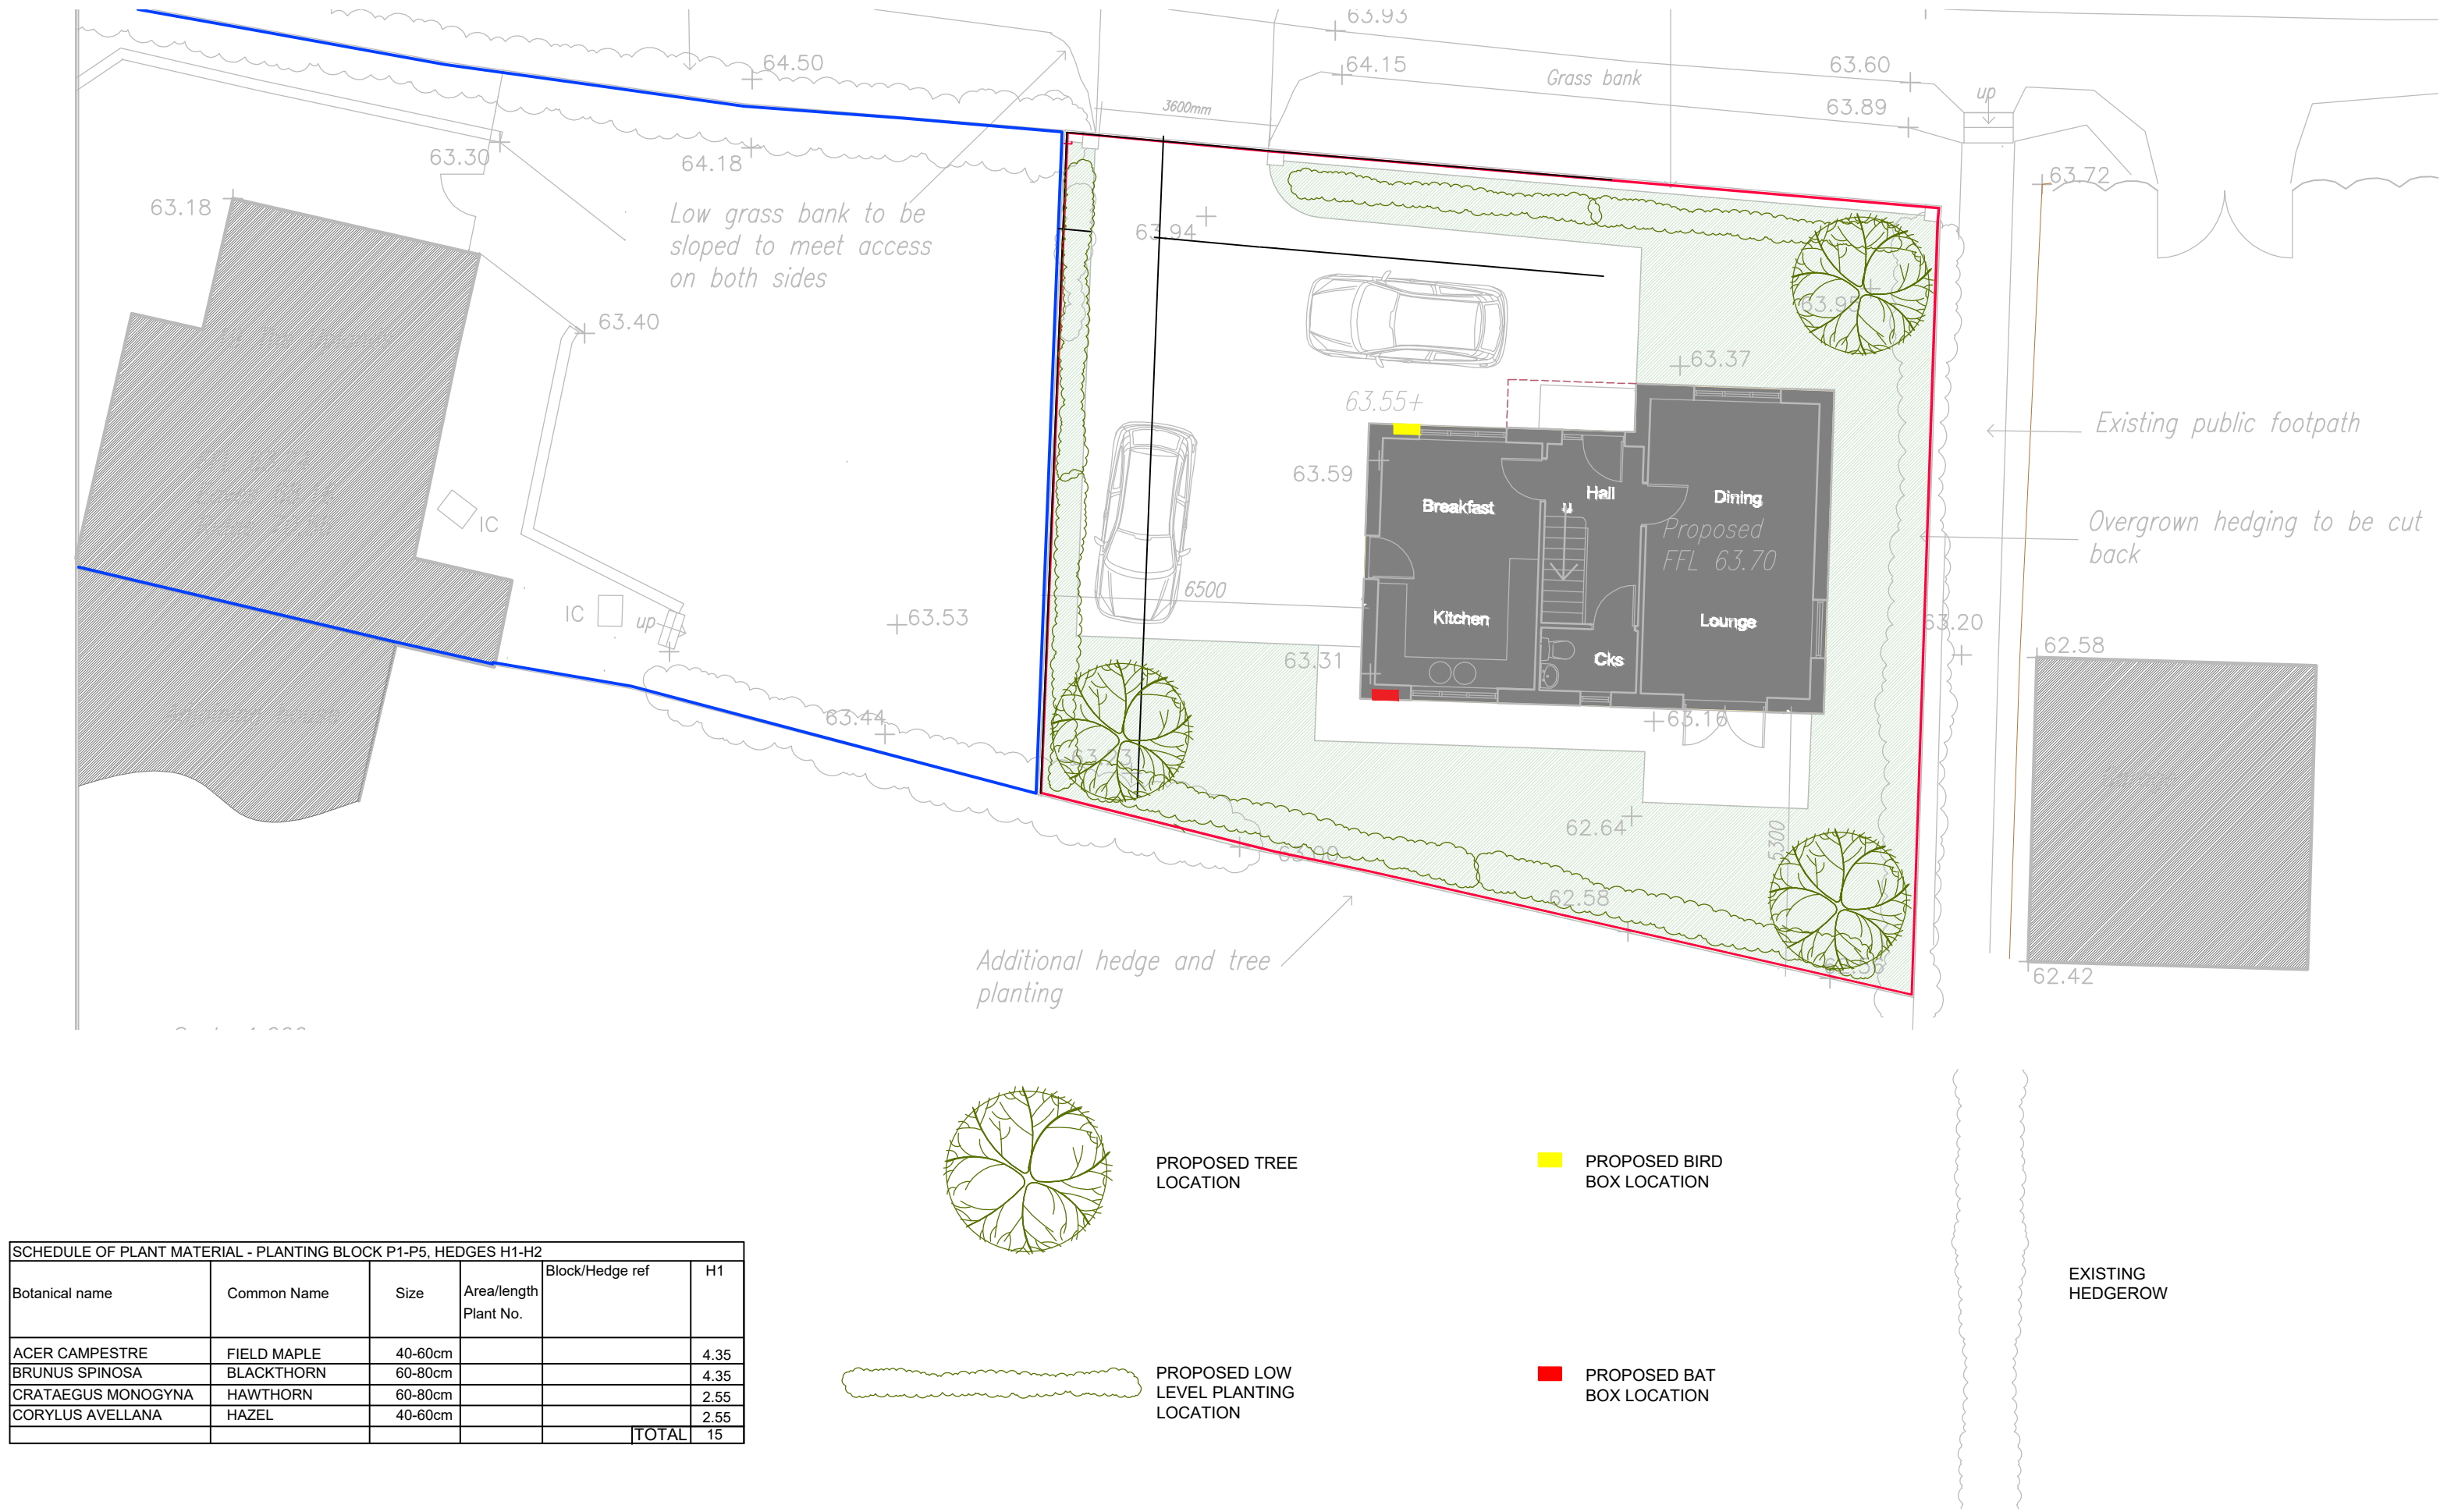

REV.	By	Date	Description
Client MR REESE			
Project Description 19 THE UPLANDS, ROGERSTONE			
Drawing Title BIODIVERSITY ENHANCEMENT PLAN			
(CONDITION 4)			
Drawn	JH	Date	01/09/25
Checked	SM	Date	01/09/25
Scales NOT TO SCALE			
 STEVE MORGAN ASSOCIATES CONSULTING ENGINEERS 9 Clytha Park Road Newport NP20 4PB tel: 01633 266244 fax: 01633 266275 e-mail: engineers@smalimited.co.uk Web: smalimited.co.uk			
Project Number		1248773	
Drawing Number		CIV-01	Rev. A