


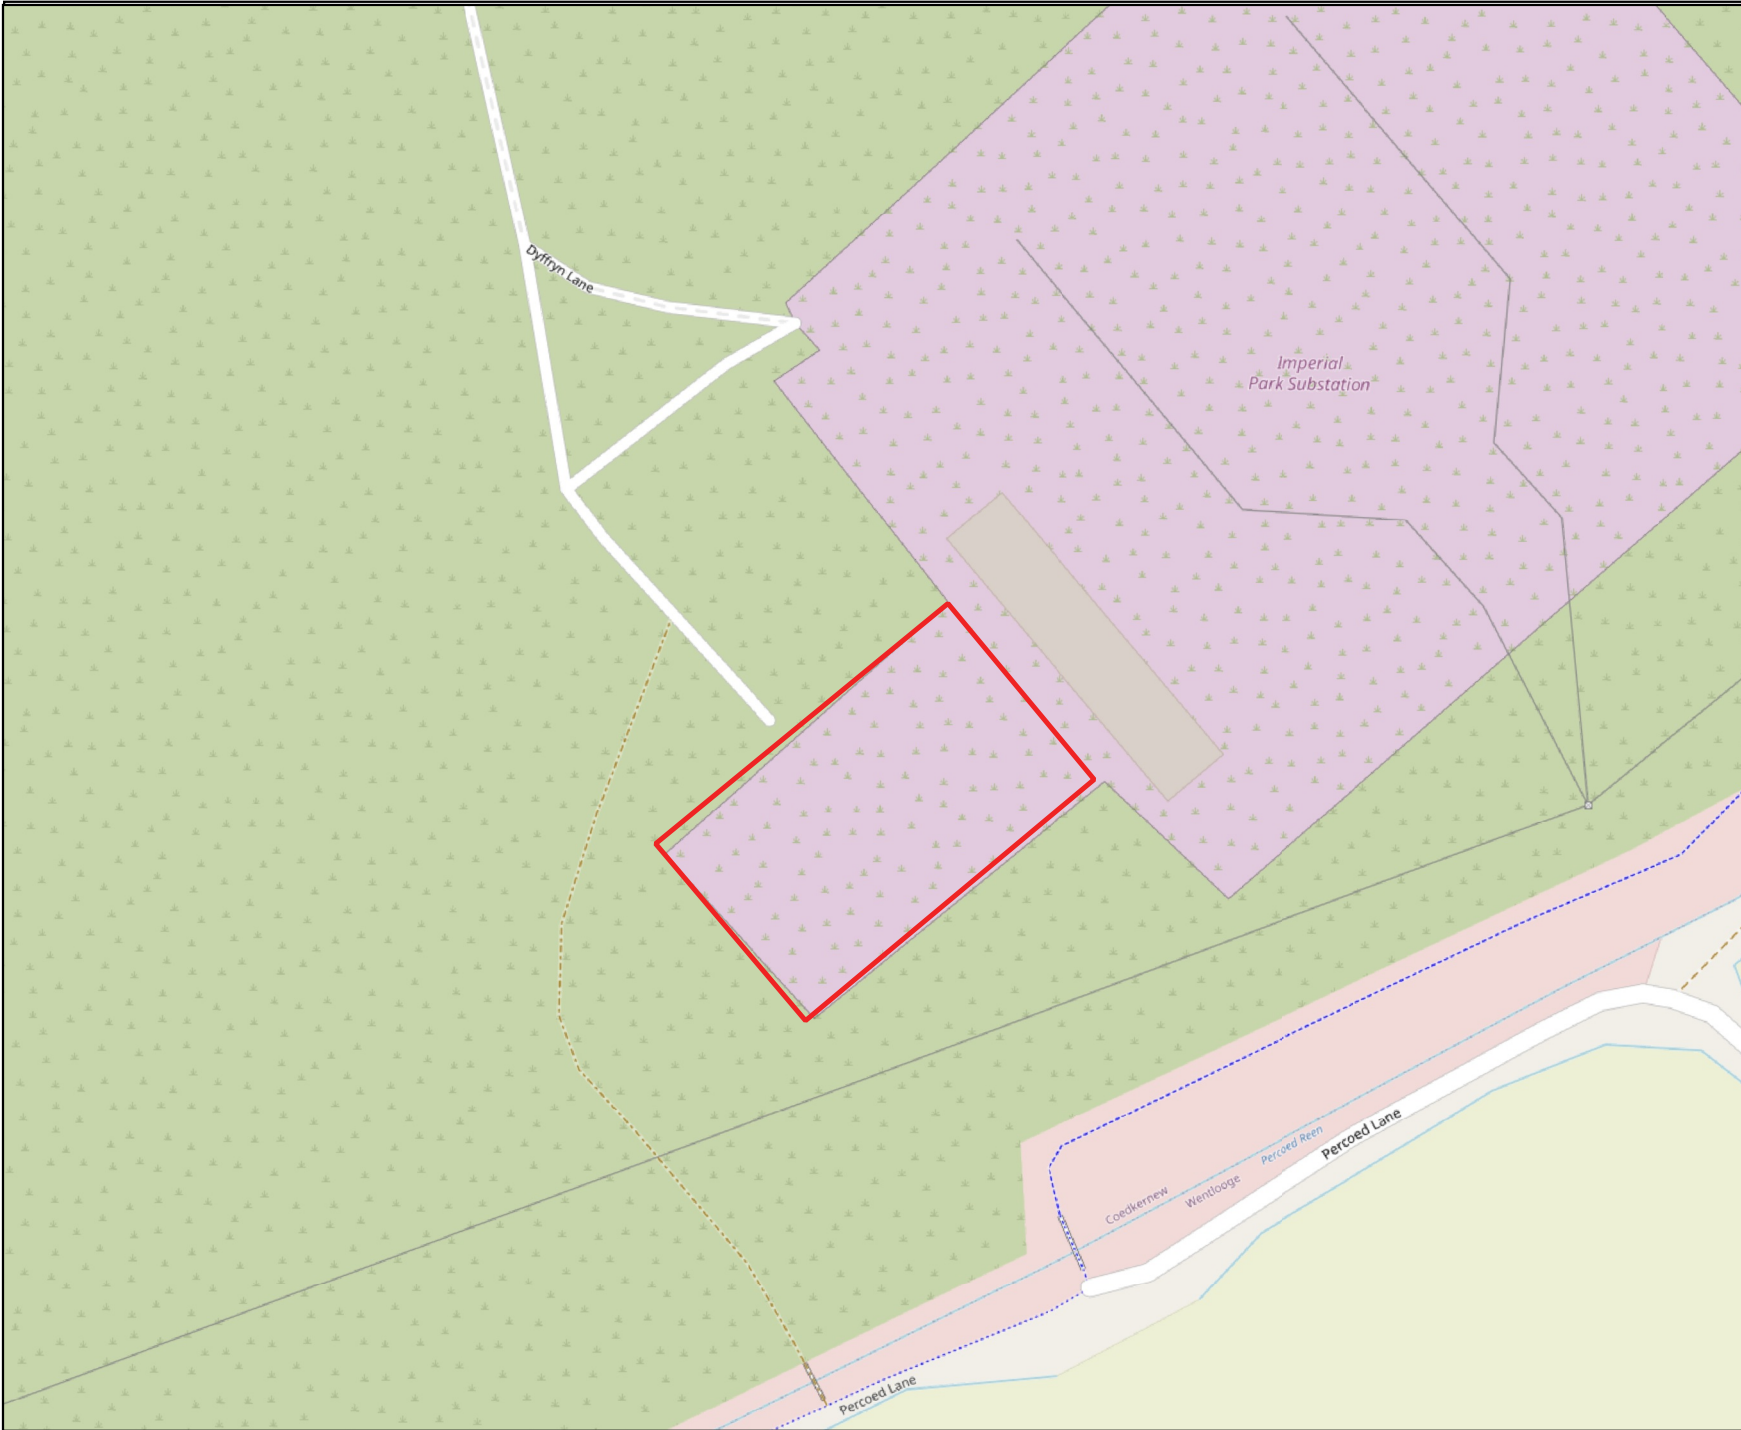

© 2025 RPS Consulting Ltd.  
**Notes**  
1. This drawing has been prepared in accordance with the scope of RPS's appointment with its client and is subject to the terms and conditions of that appointment. RPS accepts no liability for any use of this document other than by its client and only for the purpose for which it was prepared and provided.  
2. If received electronically it is the recipients responsibility to print to the correct scale. Only written dimensions should be used.

- Red Line Boundary
- Depth (m)
  - <= 0.0000
  - <0.25
  - 0.25 - 0.5
  - 0.5 - 0.75
  - 0.75 - 1.0
  - >1.0
- Level (m AOD)

**rps** 20 Farringdon Street  
A TETRA TECH COMPANY London, EC4A 4AB  
E:rpshydrologyservices@rpsgroup.com

Client: SSE

Title: Defended 1 in 200 year Present Day Depths and Levels- Wentloodge (2016) model


Site: Imperial Park


Date: 23-06-2025

Scale:1:1,200 Size: A4

Job Ref: ENV-HYD-22018 Rev: 01

|             |               |                |
|-------------|---------------|----------------|
| Drawn<br>CE | Checked<br>AV | Approved<br>JM |
|-------------|---------------|----------------|

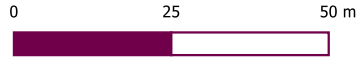

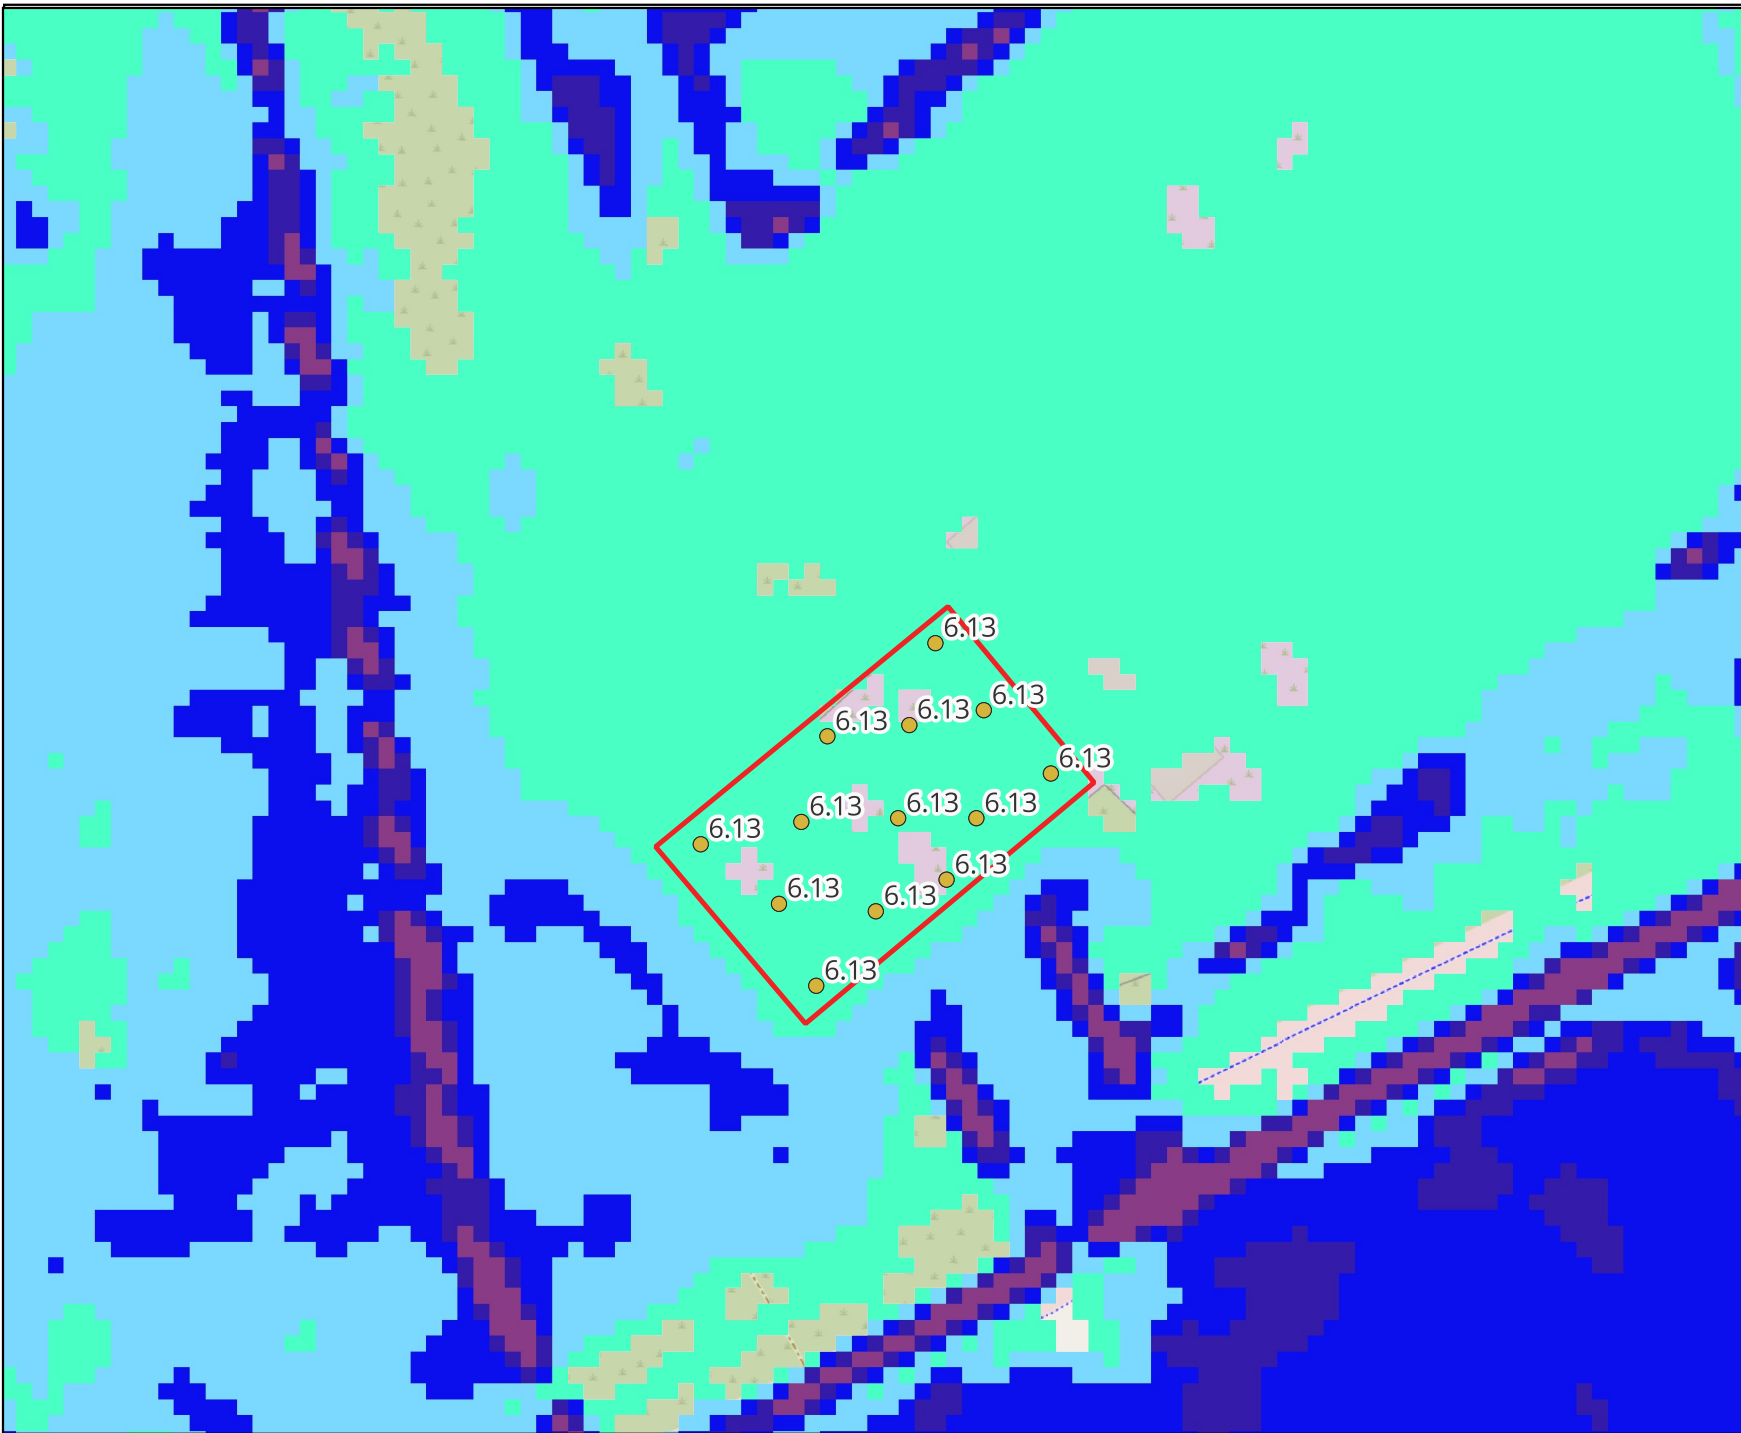

© 2025 RPS Consulting Ltd.  
**Notes**  
1. This drawing has been prepared in accordance with the scope of RPS's appointment with its client and is subject to the terms and conditions of that appointment. RPS accepts no liability for any use of this document other than by its client and only for the purpose for which it was prepared and provided.  
2. If received electronically it is the recipients responsibility to print to the correct scale. Only written dimensions should be used.

 Red Line Boundary

Depth (m)

|                                                                                     |            |
|-------------------------------------------------------------------------------------|------------|
|  | <= 0.0000  |
|  | <0.25      |
|  | 0.25 - 0.5 |
|  | 0.5 - 0.75 |
|  | 0.75 - 1.0 |
|  | >1.0       |

 Level (m AOD)



20 Farringdon Street  
London, EC4A 4AB  
E:rpshydrologyservices  
@rpsgroup.com

Client: SSE

Title: Defended 1 in 200 year CC 2100  
Upper End Scenario Depths and Levels-  
Wentlodge (2016) model


Site: Imperial Park


Date: 23-06-2025

|               |          |
|---------------|----------|
| Scale:1:1,200 | Size: A4 |
|---------------|----------|

|                        |         |
|------------------------|---------|
| Job Ref: ENV-HYD-22018 | Rev: 01 |
|------------------------|---------|

|             |               |                |
|-------------|---------------|----------------|
| Drawn<br>CE | Checked<br>AV | Approved<br>JM |
|-------------|---------------|----------------|

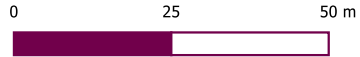

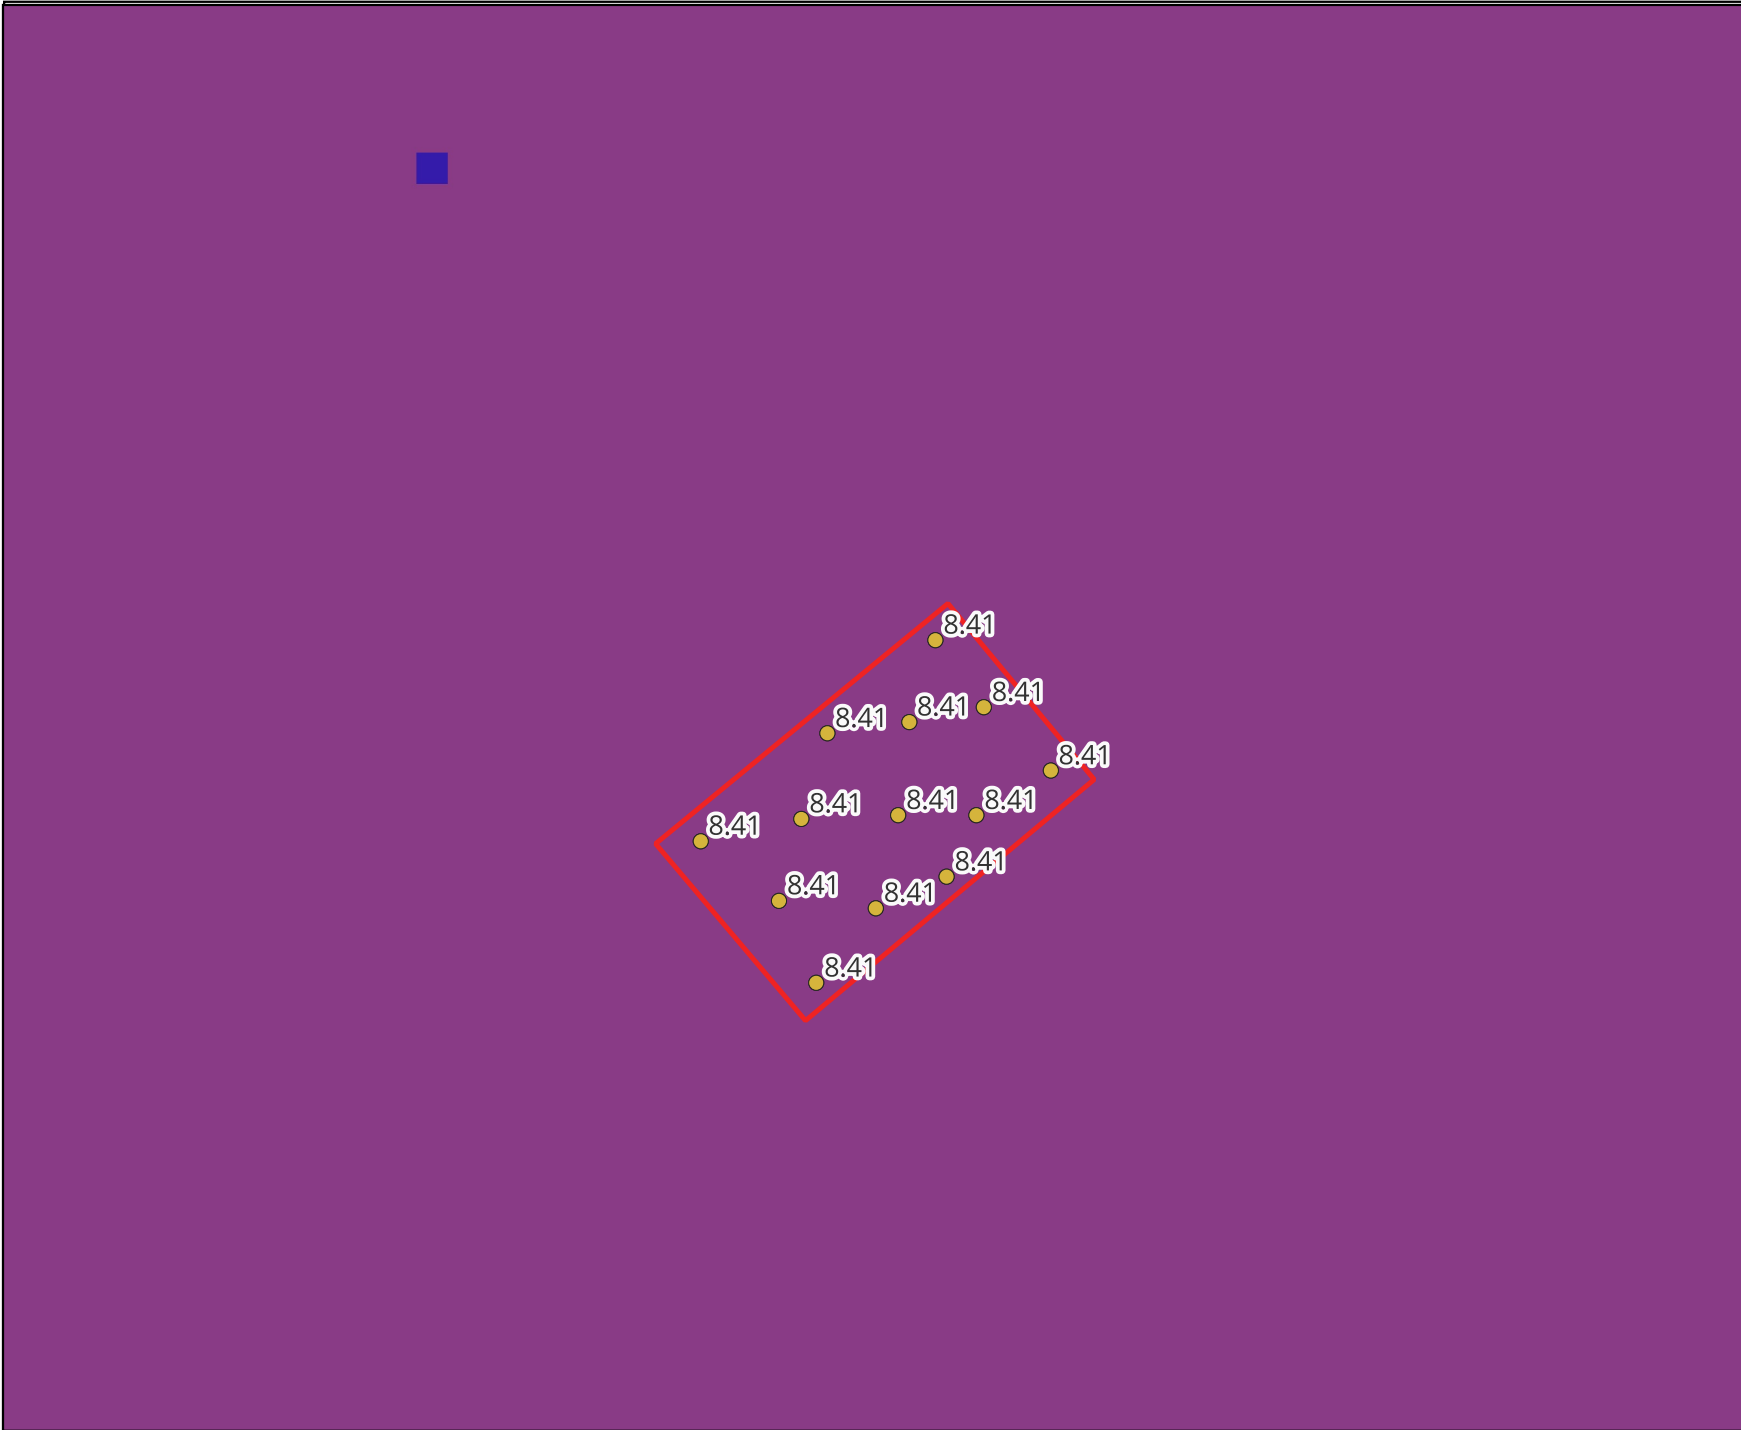

© 2025 RPS Consulting Ltd.  
**Notes**  
1. This drawing has been prepared in accordance with the scope of RPS's appointment with its client and is subject to the terms and conditions of that appointment. RPS accepts no liability for any use of this document other than by its client and only for the purpose for which it was prepared and provided.  
2. If received electronically it is the recipients responsibility to print to the correct scale. Only written dimensions should be used.

 Red Line Boundary

Depth (m)

|                                                                                     |            |
|-------------------------------------------------------------------------------------|------------|
|  | <= 0.0000  |
|  | <0.25      |
|  | 0.25 - 0.5 |
|  | 0.5 - 0.75 |
|  | 0.75 - 1.0 |
|  | >1.0       |

 Level (m AOD)



20 Farringdon Street  
London, EC4A 4AB  
E:rpshydrologyservices  
@rpsgroup.com

Client: SSE

Title: Undefended 1 in 200 year Present  
Day Depths and Levels- Wentloodge  
(2016) model


Site: Imperial Park

Date: 23-06-2025

|               |          |
|---------------|----------|
| Scale:1:1,200 | Size: A4 |
|---------------|----------|

|                        |         |
|------------------------|---------|
| Job Ref: ENV-HYD-22018 | Rev: 01 |
|------------------------|---------|

|             |               |                |
|-------------|---------------|----------------|
| Drawn<br>CE | Checked<br>AV | Approved<br>JM |
|-------------|---------------|----------------|

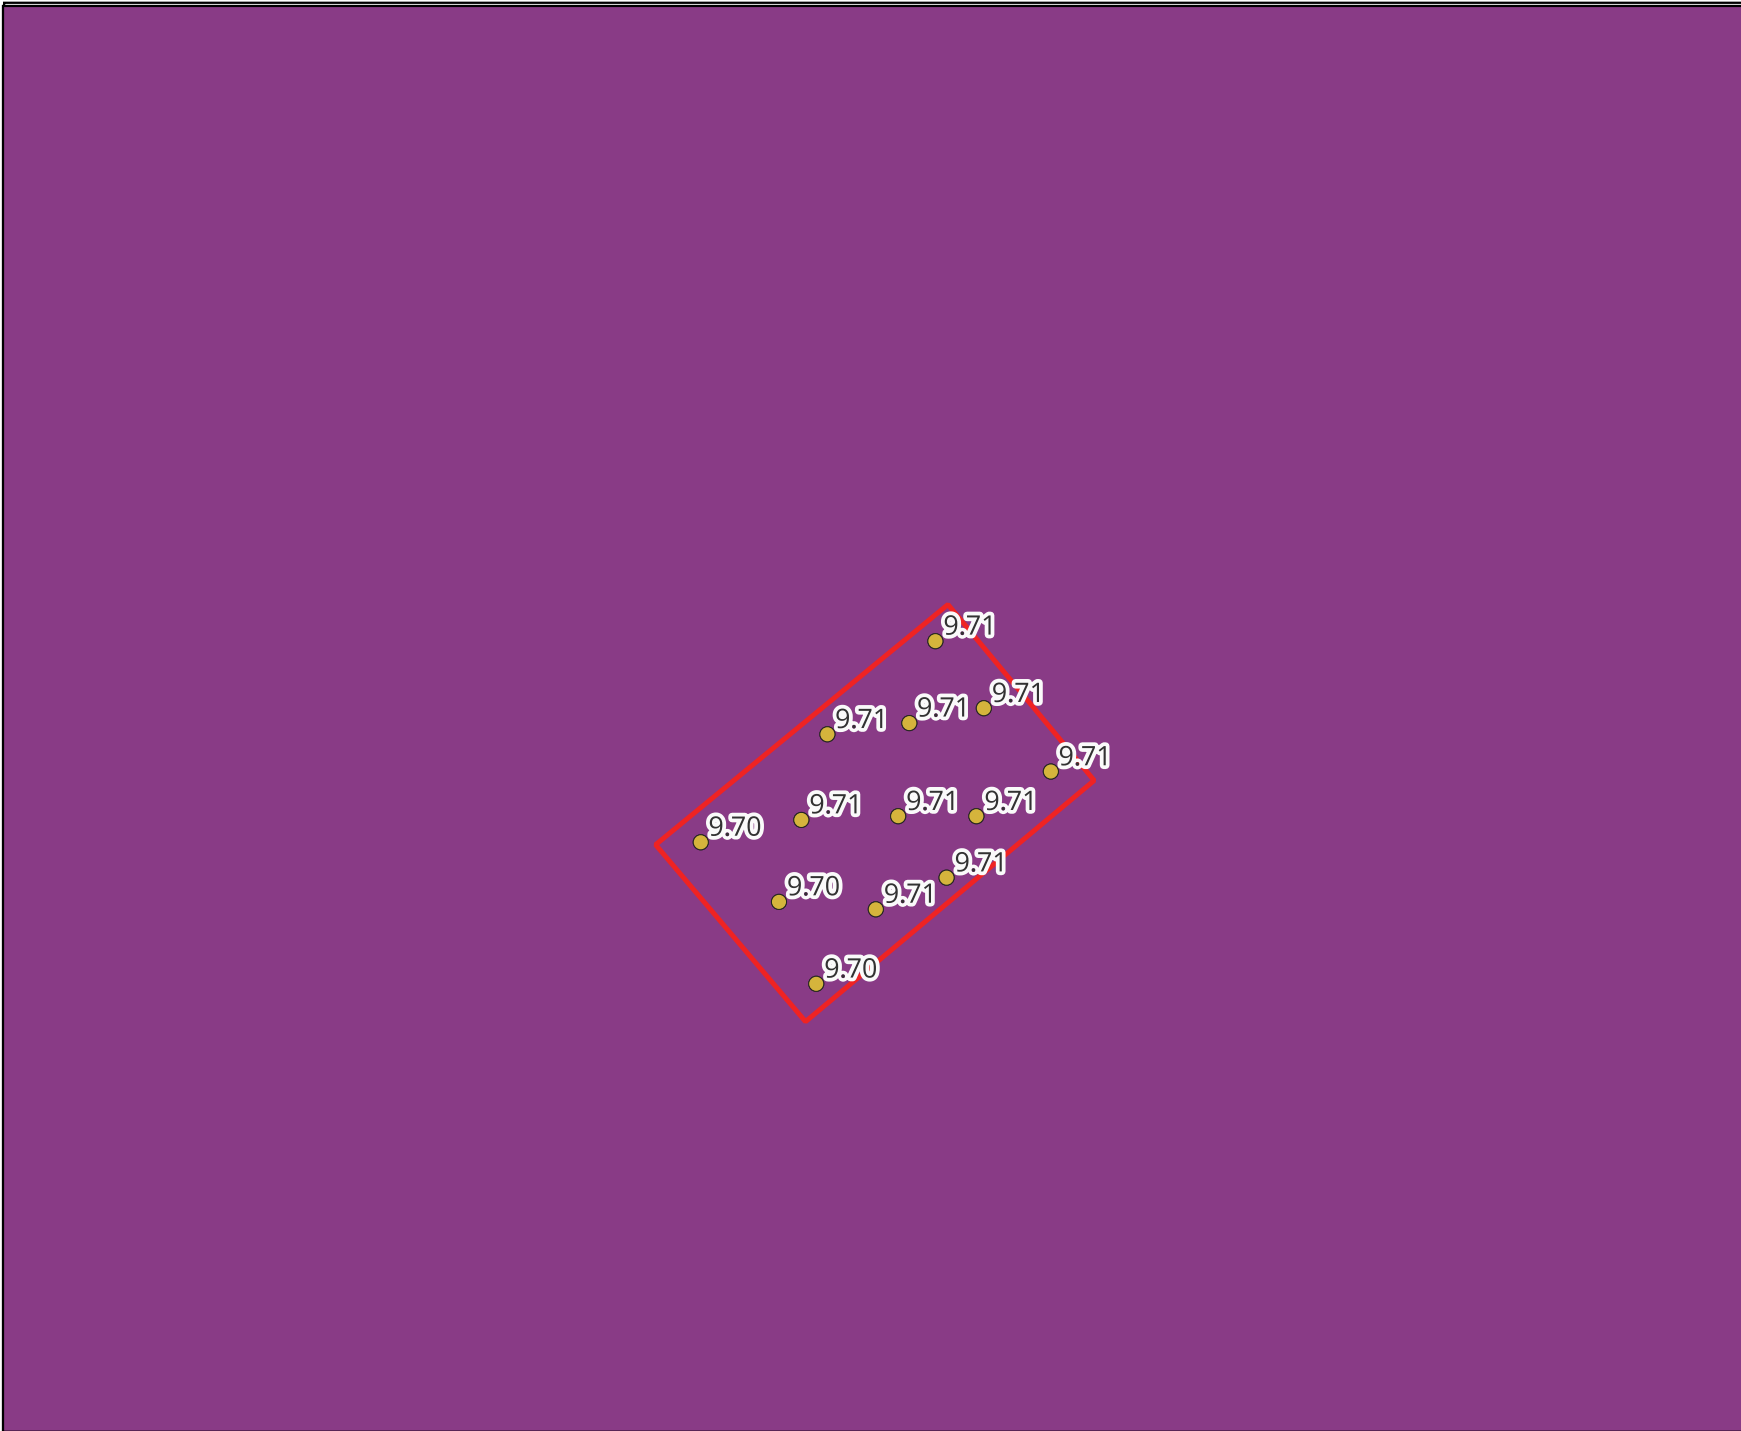

© 2025 RPS Consulting Ltd.  
**Notes**  
1. This drawing has been prepared in accordance with the scope of RPS's appointment with its client and is subject to the terms and conditions of that appointment. RPS accepts no liability for any use of this document other than by its client and only for the purpose for which it was prepared and provided.  
2. If received electronically it is the recipients responsibility to print to the correct scale. Only written dimensions should be used.

- Red Line Boundary
- Depth (m)
- <= 0.0000
  - <0.25
  - 0.25 - 0.5
  - 0.5 - 0.75
  - 0.75 - 1.0
  - >1.0
- Level (m AOD)

**rps** 20 Farringdon Street  
London, EC4A 4AB  
E:rpshydrologyservices  
@rpsgroup.com  
A TETRA TECH COMPANY

Client: SSE

Title: Undefined 1 in 200 year CC 2100  
Upper End Scenario Depths and Levels-  
Wentlodge (2016) model

Site: Imperial Park

Date: 23-06-2025

Scale:1:1,200 Size: A4

Job Ref: ENV-HYD-22018 Rev: 01

|             |               |                |
|-------------|---------------|----------------|
| Drawn<br>CE | Checked<br>AV | Approved<br>JM |
|-------------|---------------|----------------|