

General Requirements

All new windows to be like-for-like replacements of existing timber casement windows, matching original profiles, proportions, and opening arrangements.


No work is proposed to the window surrounds.

Slimline Double Glazing Units

Heritage slimline units, 12- 44mm overall thickness. 4mm outer glass / 4-6mm cavity / 4mm inner glass. Gas fill: Argon

Ironmongery / Hardware

Hinges: Traditional in line with existing school heritage fittings

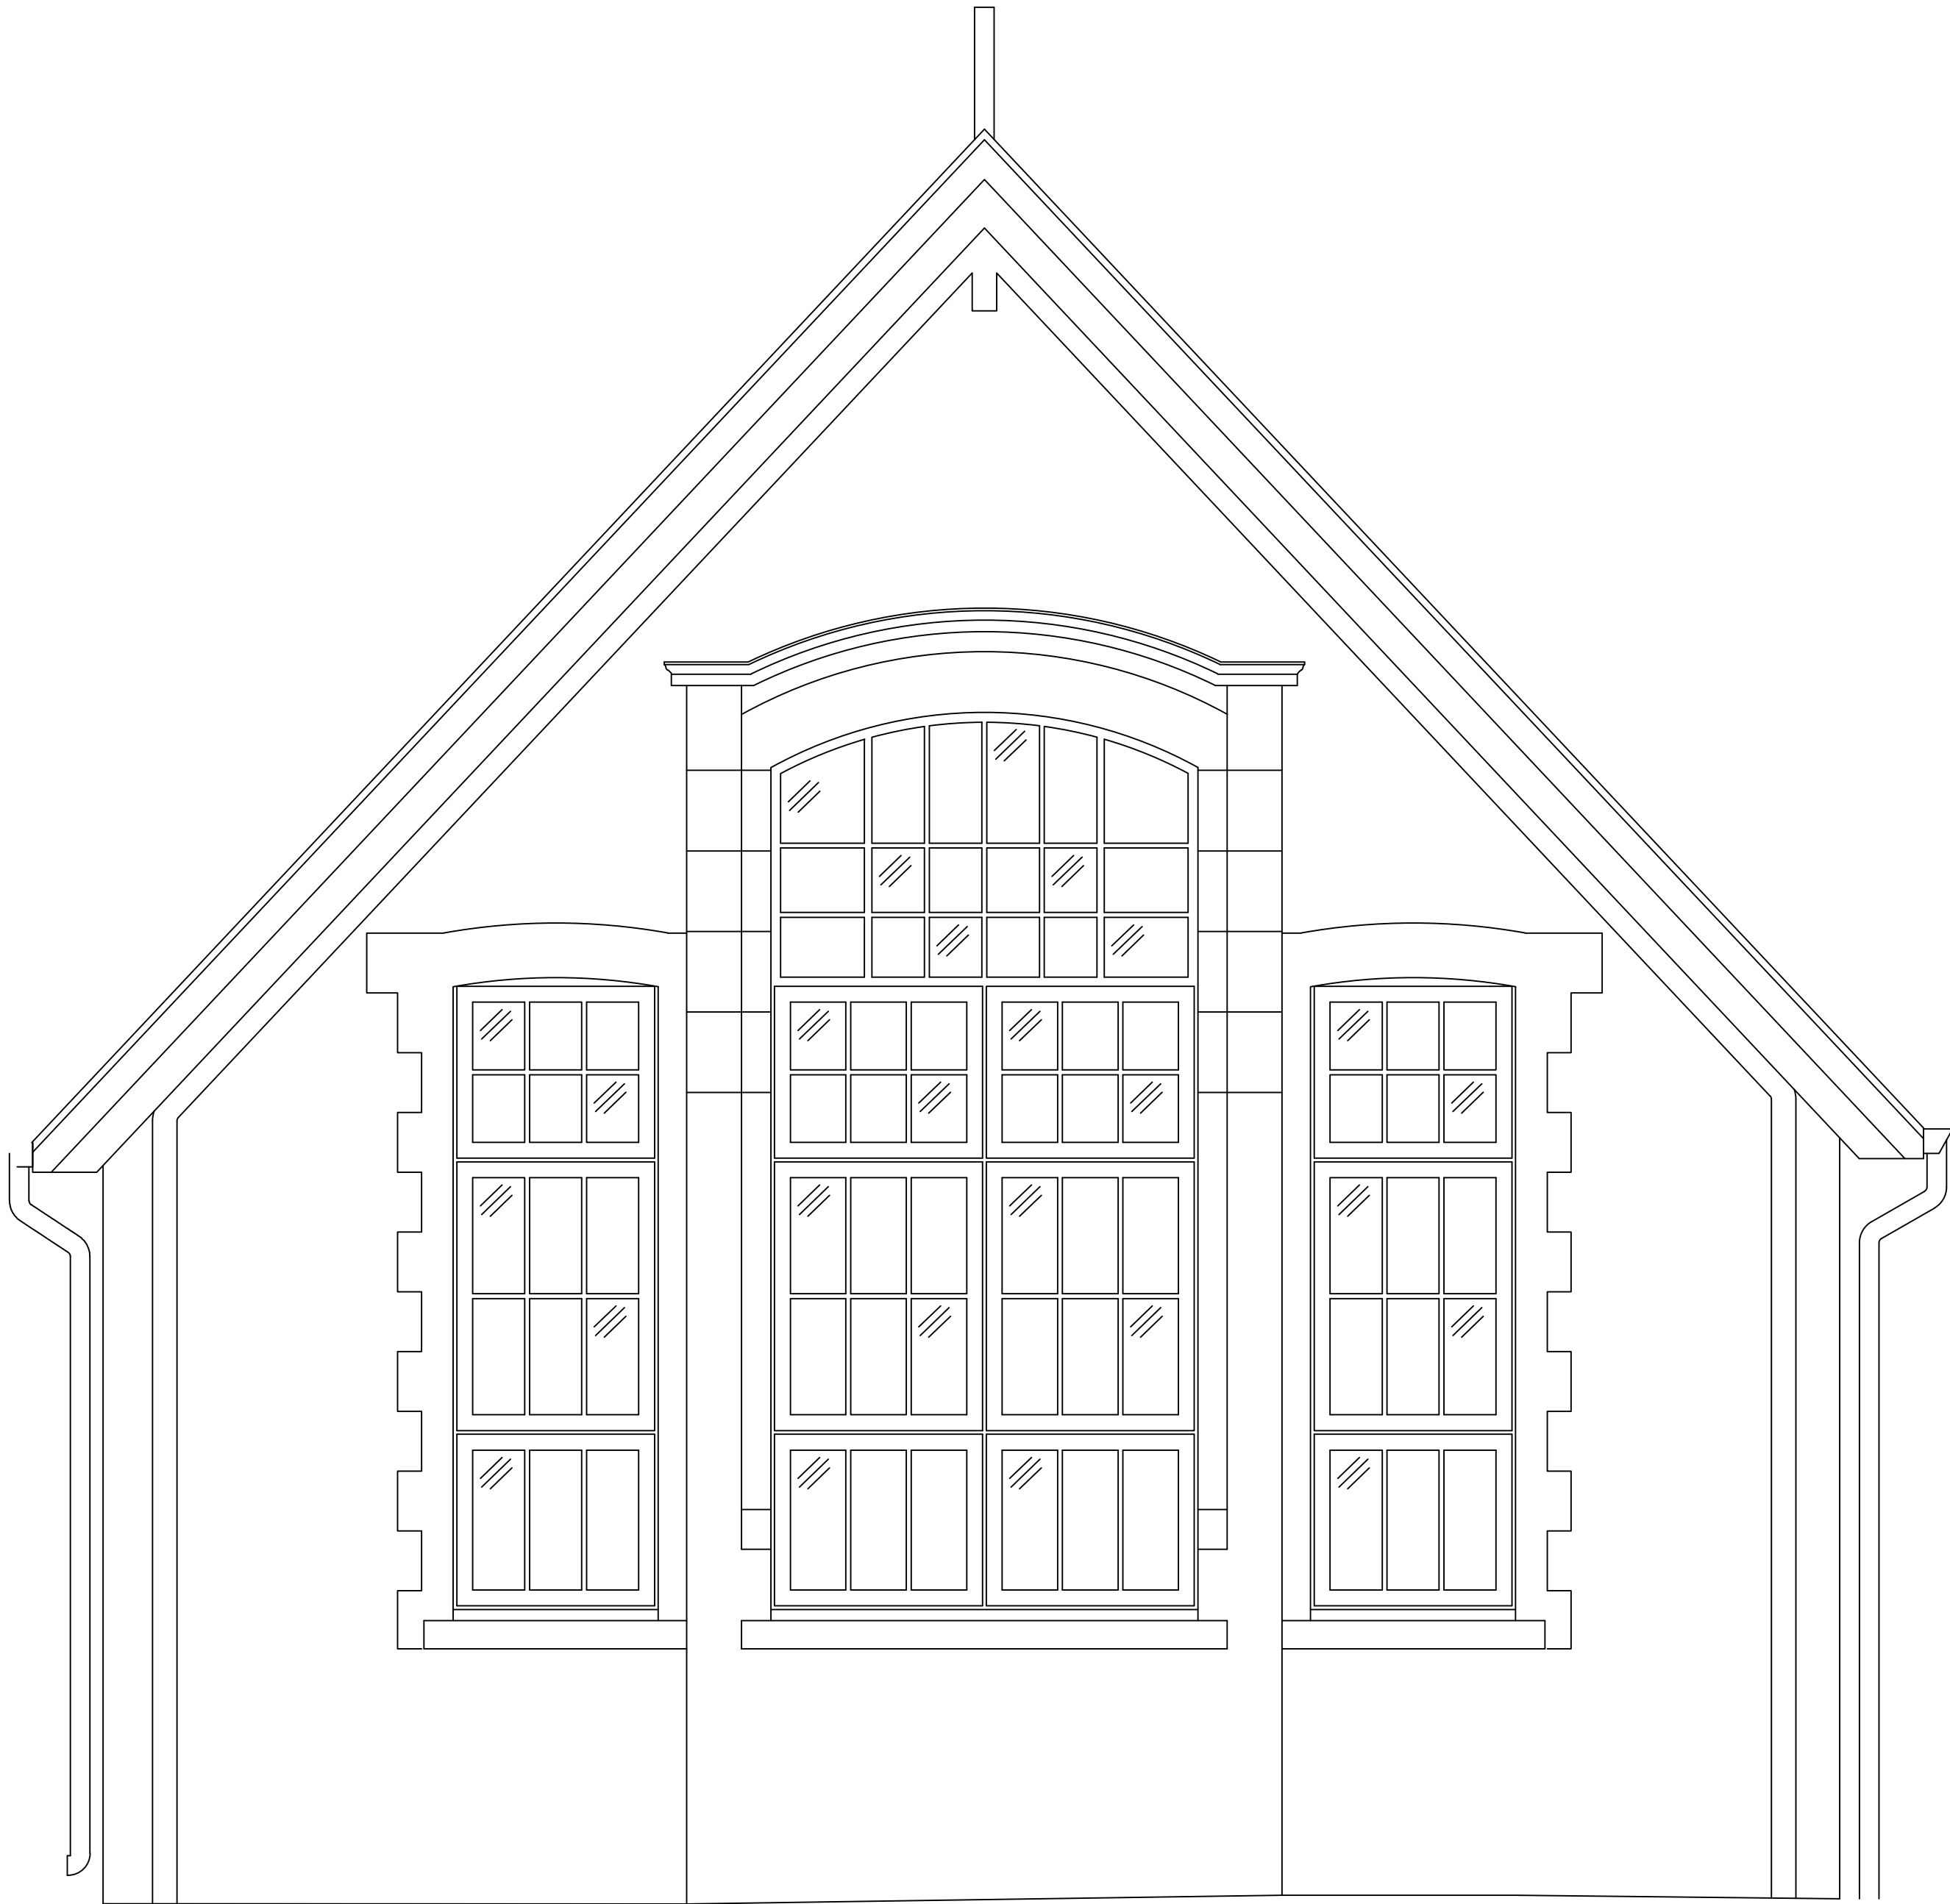

Typical Casement Window Detail

Painting

Traditional linseed oil paint system, breathable and flexible. Three-coat system (primer, undercoat, finish coat). No gloss alkyd or acrylic paints. Applied to dry, primed timber only.


Colour White to match or as to be agreed with conservation officer.

Linseed oil putty or traditional burnt sand mastic for perimeter sealing.

Installation

Fixing: Traditional method into existing masonry reveals, ensuring no damage to historic stone surrounds.

RESPONSIBILITY IS NOT ACCEPTED FOR OTHERS SCALING DIRECTLY FROM THIS DRAWING. DO NOT SCALE FROM THIS DRAWING. USE WRITTEN DIMENSIONS ONLY.

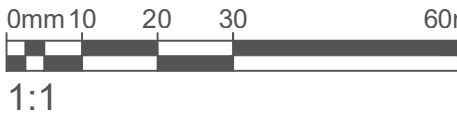

ORIGINAL SHEET SIZE

A1

KEY PLAN



THIS DRAWING IS PRODUCED FOR USE IN THIS PROJECT ONLY AND MAY NOT BE USED FOR ANY OTHER PURPOSE. NPS PROPERTY CONSULTANTS LTD ACCEPT NO LIABILITY FOR THE USE OF THIS DRAWING OTHER THAN THE PURPOSE FOR WHICH IT WAS INTENDED IN CONNECTION WITH THIS PROJECT AS RECORDED IN THE 'PURPOSE FOR ISSUE' AND 'FILE STATUS CODE'.

THIS DRAWING MAY NOT BE REPRODUCED IN ANY FORM WITHOUT PRIOR WRITTEN AGREEMENT OF NPS PROPERTY CONSULTANTS LTD.

© CROWN COPYRIGHT AND DATABASE RIGHTS 2025 ORDNANCE SURVEY LICENCE NUMBER: -

Notes:

FIRST ISSUE							
P1	BC	18.09.2025					
REV	DRAWN	DATE	CHECKED	DATE	APPROVED	DATE	



Newport Norse

1st Floor, Caradog House, Cleppa Park, Newport, Wales, NP10 8UG, Tel: 01633 240405, web: www.norsegroup.co.uk

CLIENT
Charles Williams Charity

PROJECT
Junior Building Window Replacement

TITLE
Casement Window Specification

SCALES		DISCIPLINE	PROJECT NUMBER
NTS		GENERAL	10-0-3740
DRAWING NUMBER			REV CODE
NPS-DR-Z-(**)-006			P 1
STATUS CODE	PURPOSE OF ISSUE		DRAWN BY
S2	PLANNING APPROVAL		BC