



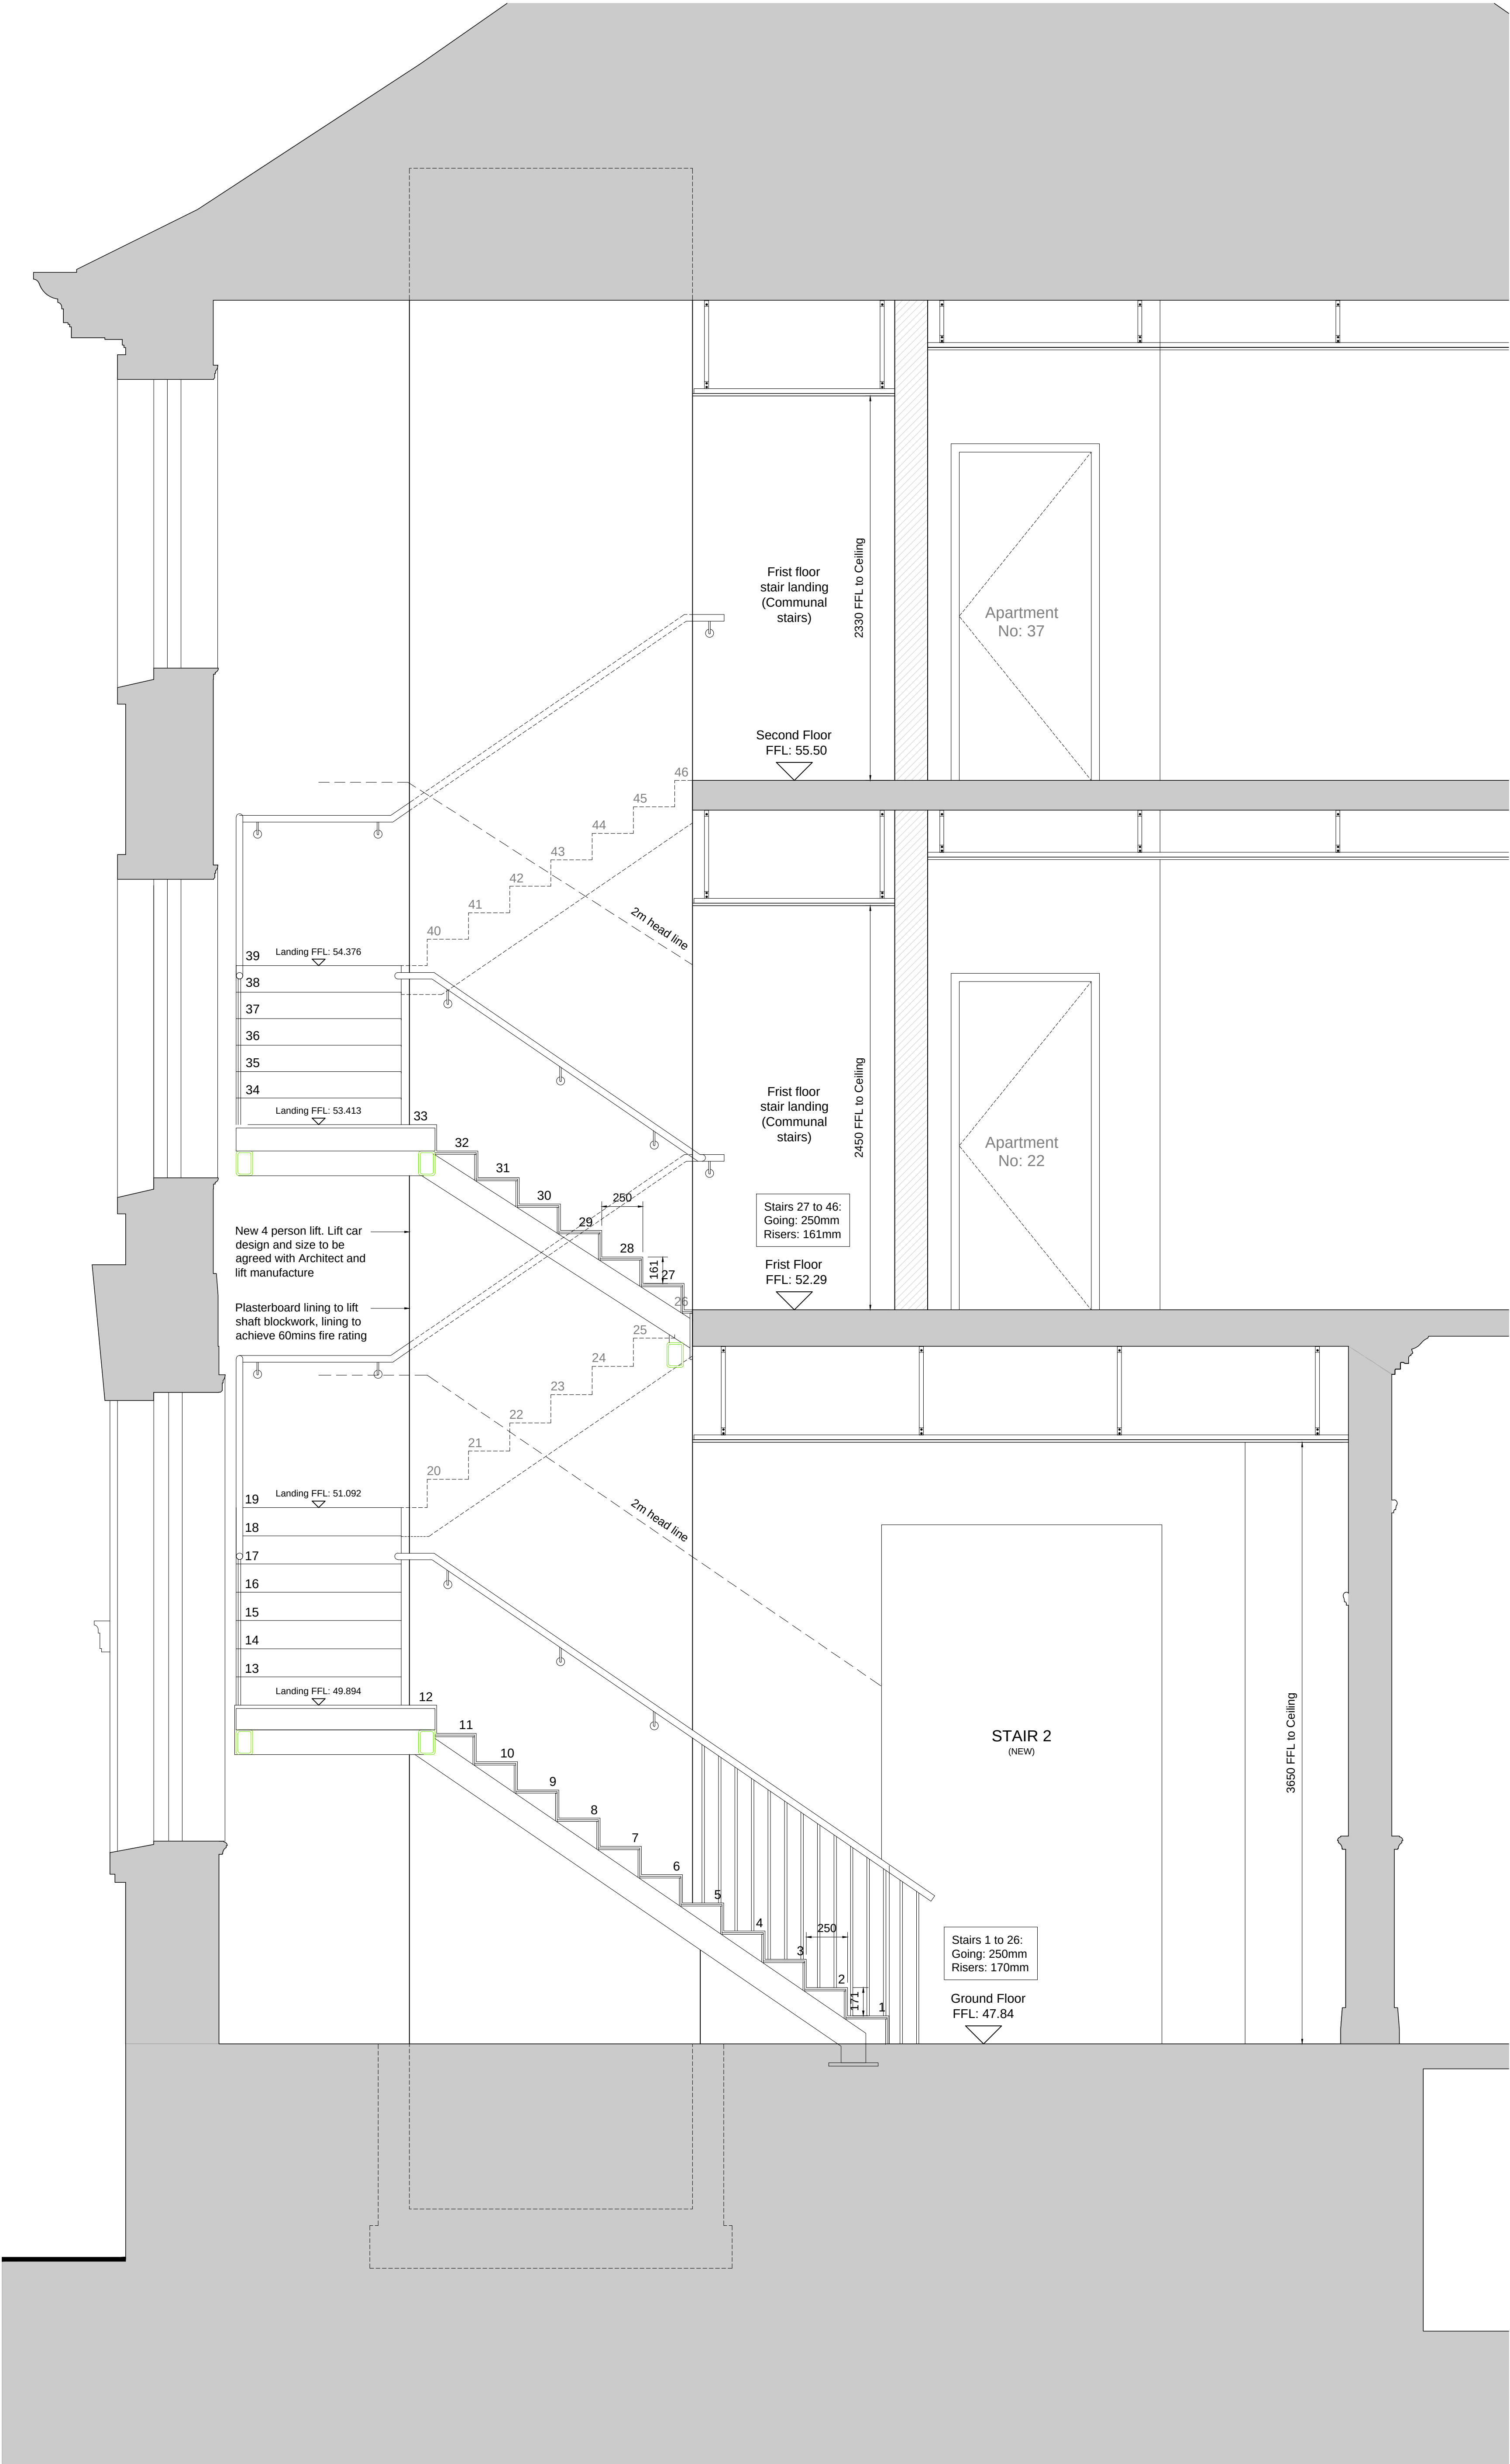

Section 02

For design intent purposes. Final details/layouts to be agreed with steel fabricator and lift manufacture

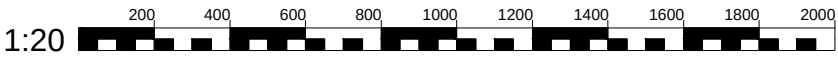

02	FFL and Stair landing levels amended	08.11.24	AB
01	First Issue - For Comment	04.11.24	AB

Revision	Description	Date	Issued
----------	-------------	------	--------

EXPEDITE DESIGN SERVICES LTD
RIBA Chartered Practice

Client's Name
Acorn Property Group

Job Title
Caerleon Campus, Newport, Wales

Status
PLANNING

Suitability
D2

Scale
1:20 @ A1

Document Reference
22.47-EDS-ZZ-XX-DR-A-(24)03

Drawing Title
TB - Proposed New Stair 2 and new lift Section 2

Drawing Number
(24)03

Revision
02