



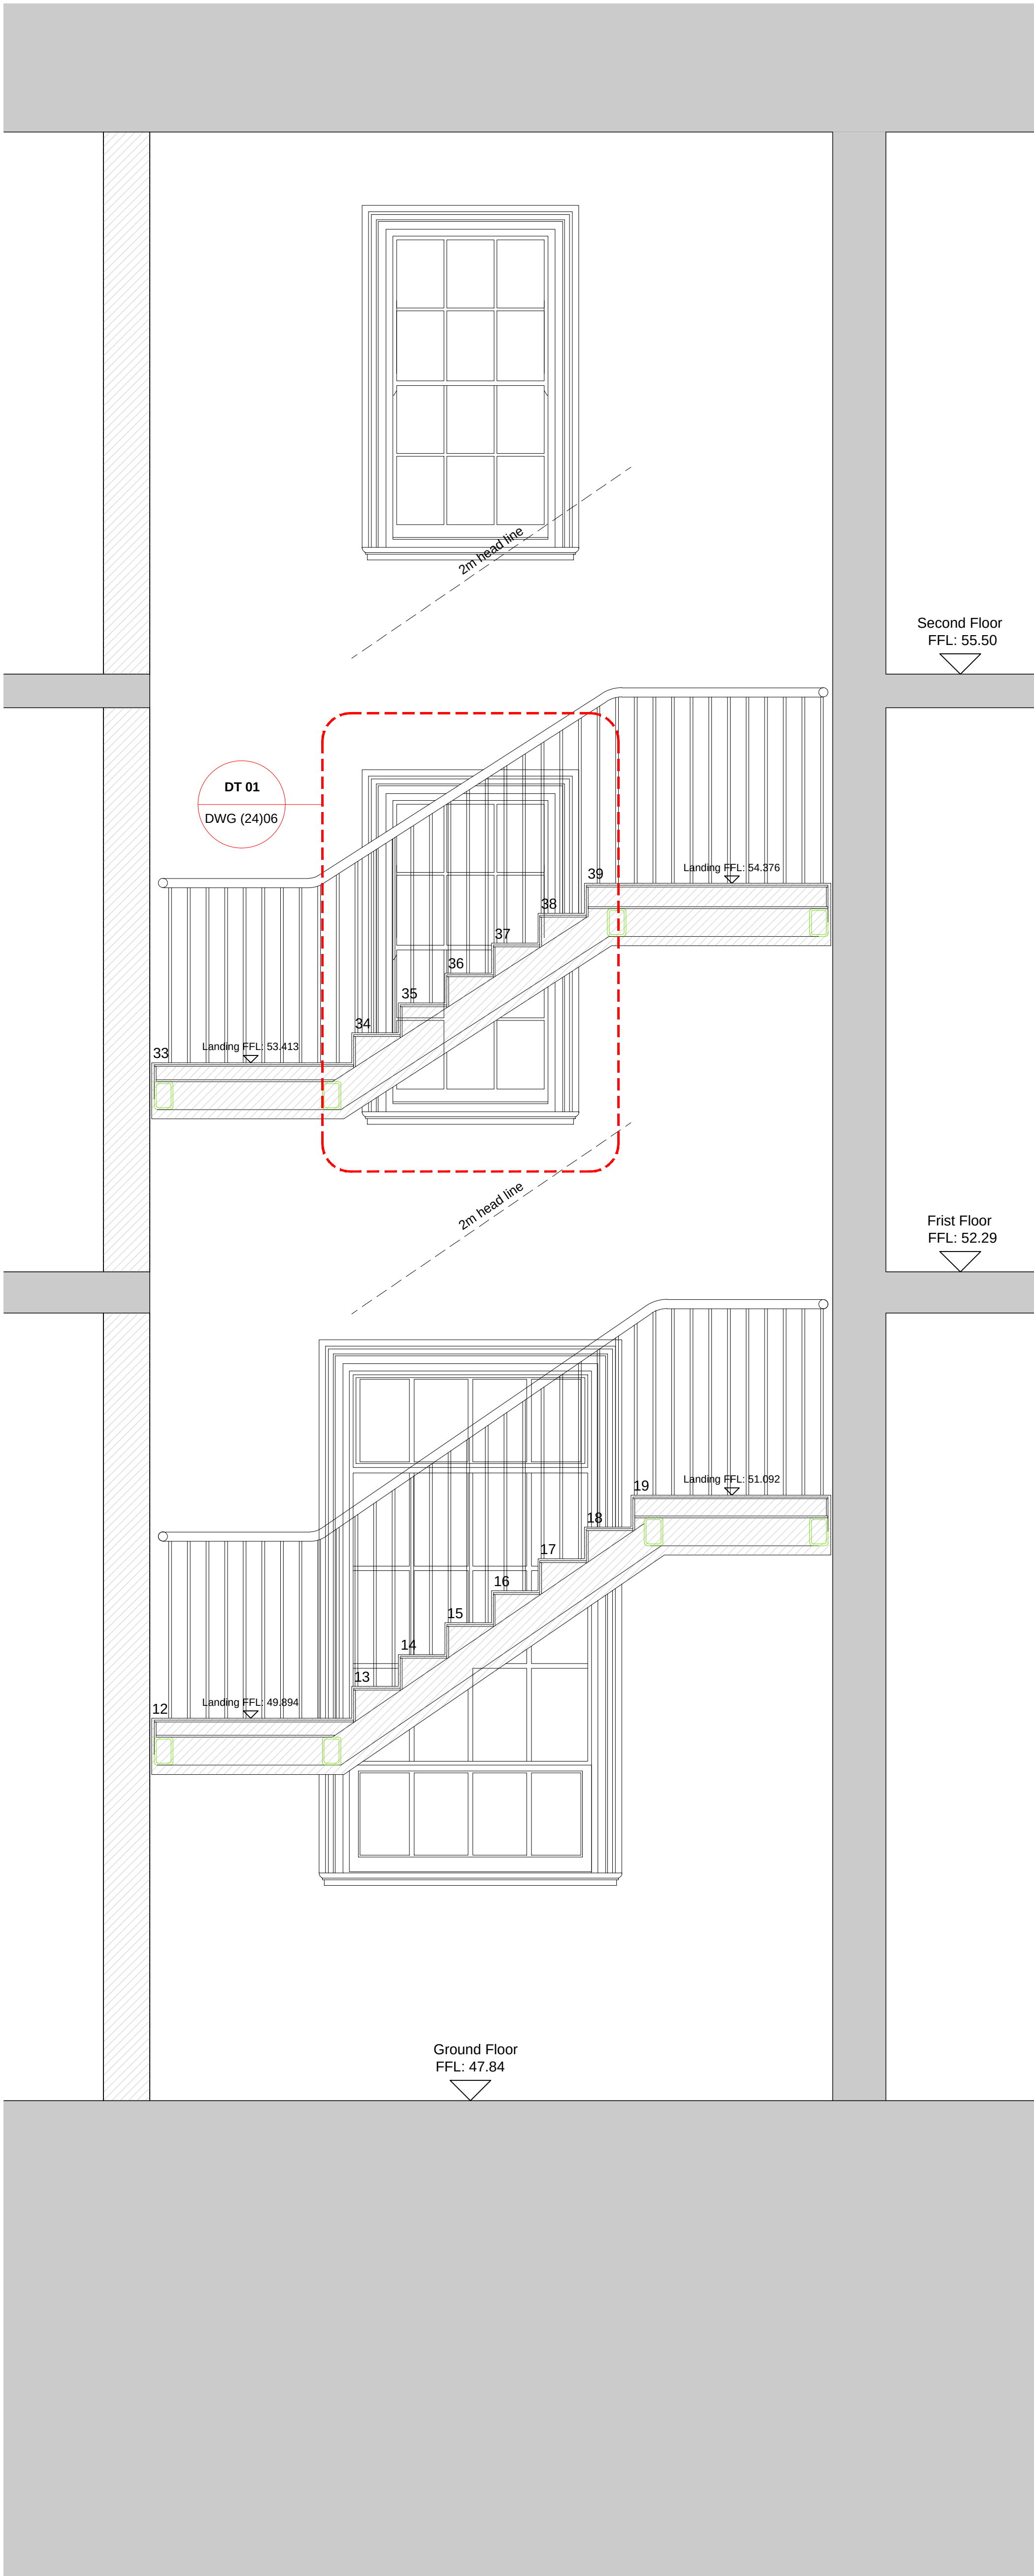

Section 03

For design intent purposes. Final details/layouts to be agreed with steel fabricator and lift manufacture

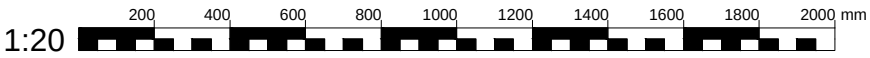

01	First Issue - For Comment	15.12.24	AB
Revision	Description	Date	Issued
EXPEDITE DESIGN SERVICES LTD		RIBA Chartered Practice	
Client's Name			
Acorn Property Group			
Job Title			
Caerleon Campus, Newport, Wales			
Status	Suitability		
PLANNING	D2		
Scale			
1:20 @ A1			
Document Reference			
22.47-EDS-ZZ-XX-DR-A-(24)03			
Drawing Title			
TB - Proposed New Stair 2 and new lift Section 3			
Drawing Number	Revision		
(24)04	01		