


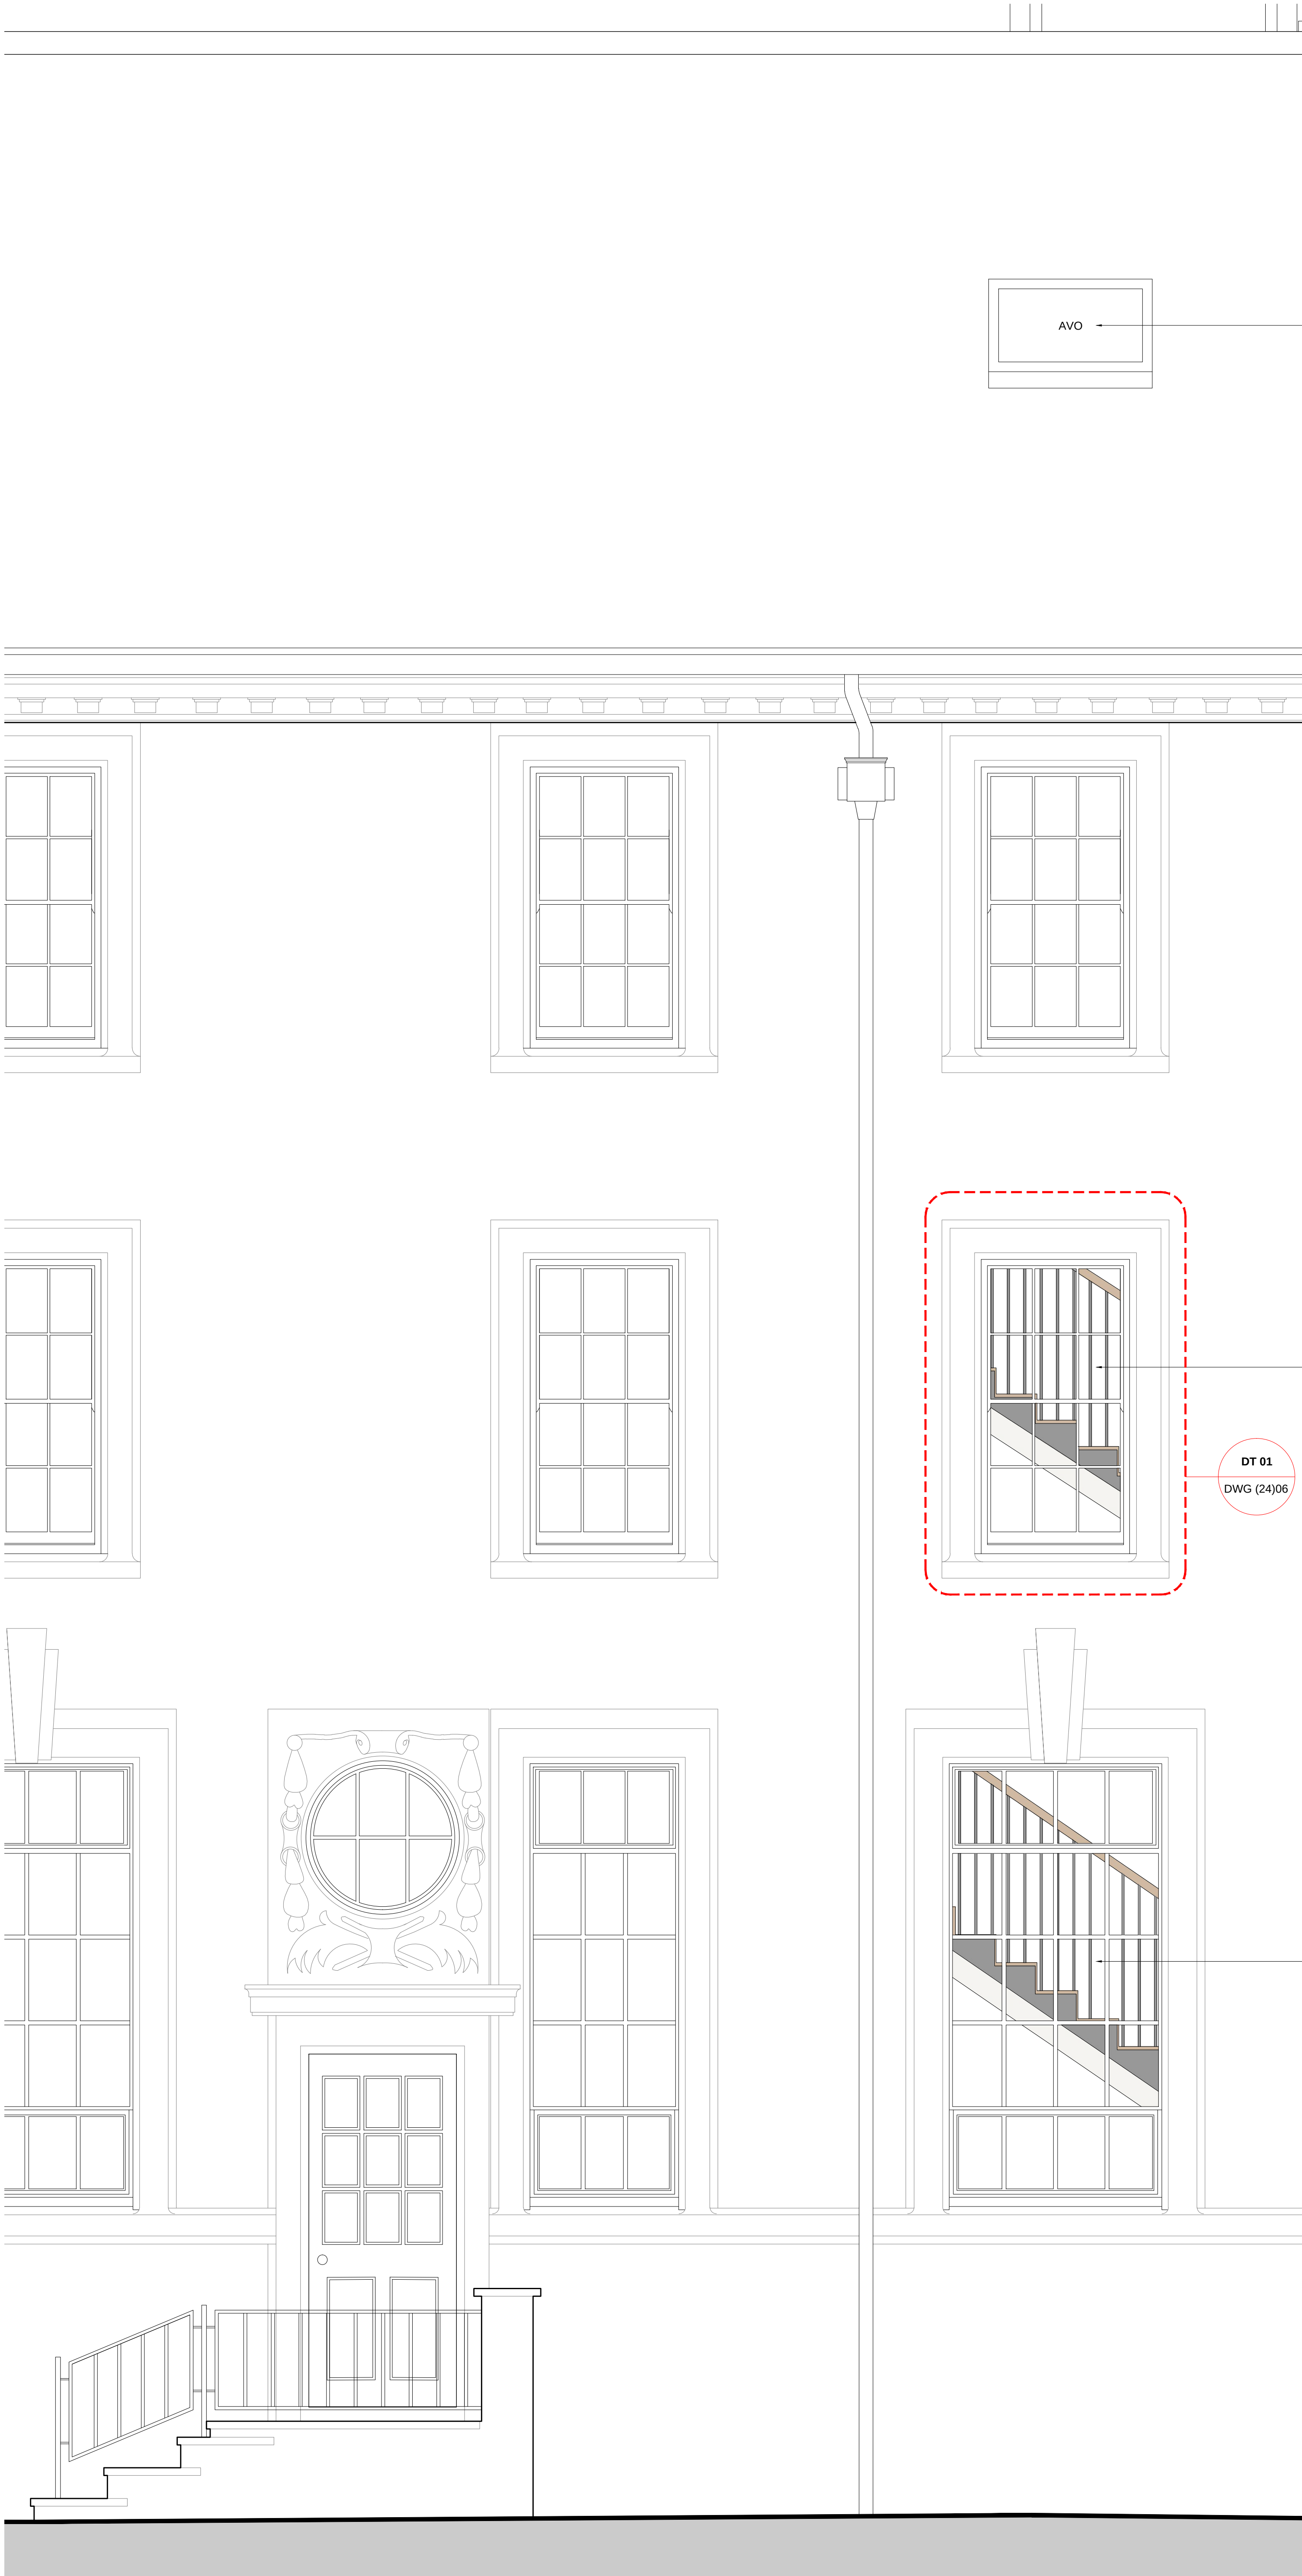

01	First Issue - For Comment	15.12.24	AB
----	---------------------------	----------	----

Revision	Description	Date	Issued
----------	-------------	------	--------



Clients Name
Acorn Property Group

Job Title
**Caerleon Campus,
Newport, Wales**

Status
PLANNING

Suitability
D2

Scale
1:20 @ A1

Document Reference
22.47-EDS-ZZ-XX-DR-A-(24)03

Drawing Title
**TB - Proposed New Stair 2 &
new lift - External Elevation**

Drawing Number
(24)04

Revision
01