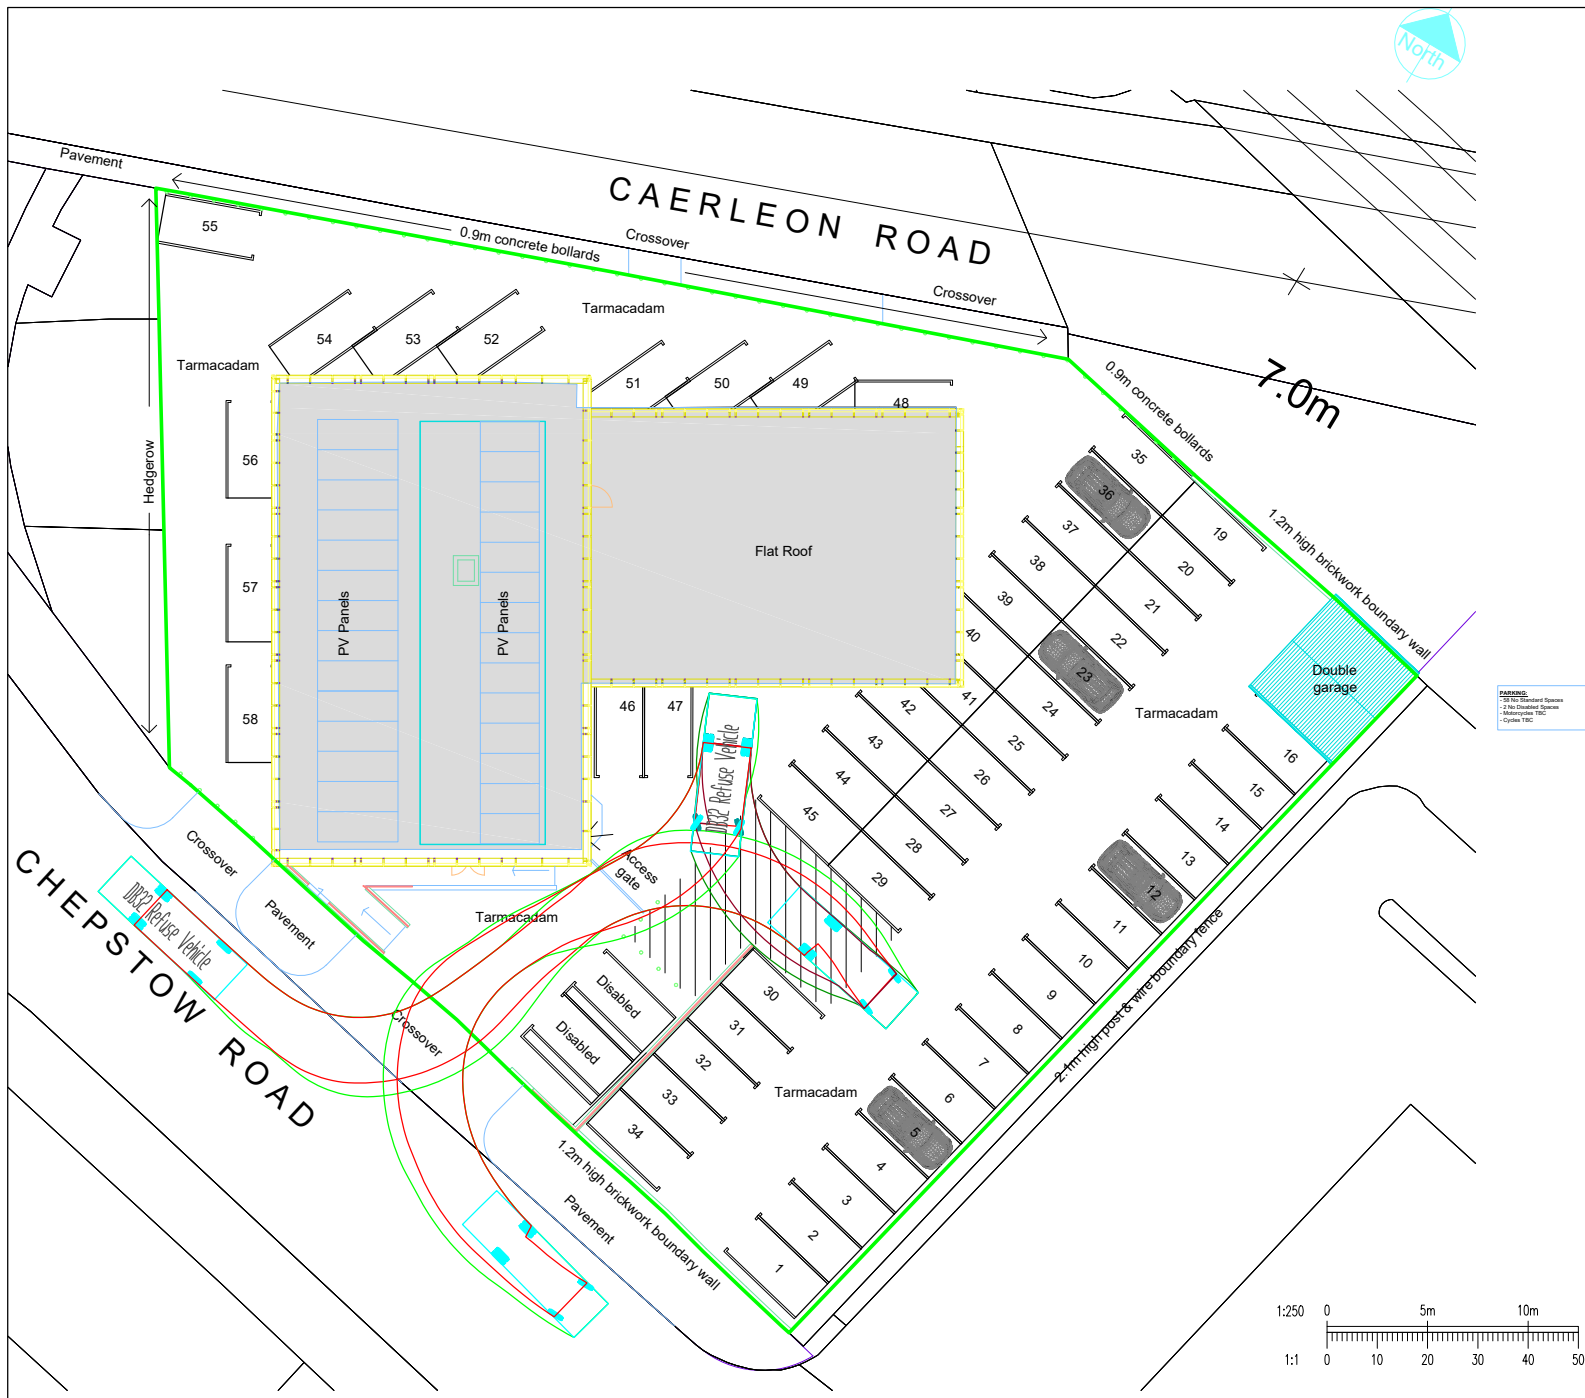


DB32 Refuse Vehicle
Overall Length 7.900m
Overall Width 2.400m
Overall Body Height 3.183m
Min Body Ground Clearance 0.368m
Max Track Width 2.400m
Lock to lock time 6.00s
Kerb to Kerb Turning Radius 9.625m

A01	18.06.18	ISSUED	NF
Rev	Date	Description	By

Amendments
Project
Proposed Conversion of Crown Buildings, Newport

Title
SWEPT PATH ANALYSIS
REFUSE VEHICLE

Client
GN & RB Limited



Office Address
Telephone & Fax numbers
mail@watermangroup.com www.watermangroup.com

Drawing Status
PRELIMINARY

Designed by	SA	Checked by	JP	Project No	13847
Drawn by	SA	Date	MAY 2018	Computer File No	

Scale: @ A3
work to figured dimensions only 1:250
WE-13847-101-SA-05-001 REFUSE VEHICLE

Publisher	Zone	Category	Number	Revision
WIE	SA	05	001	A01