



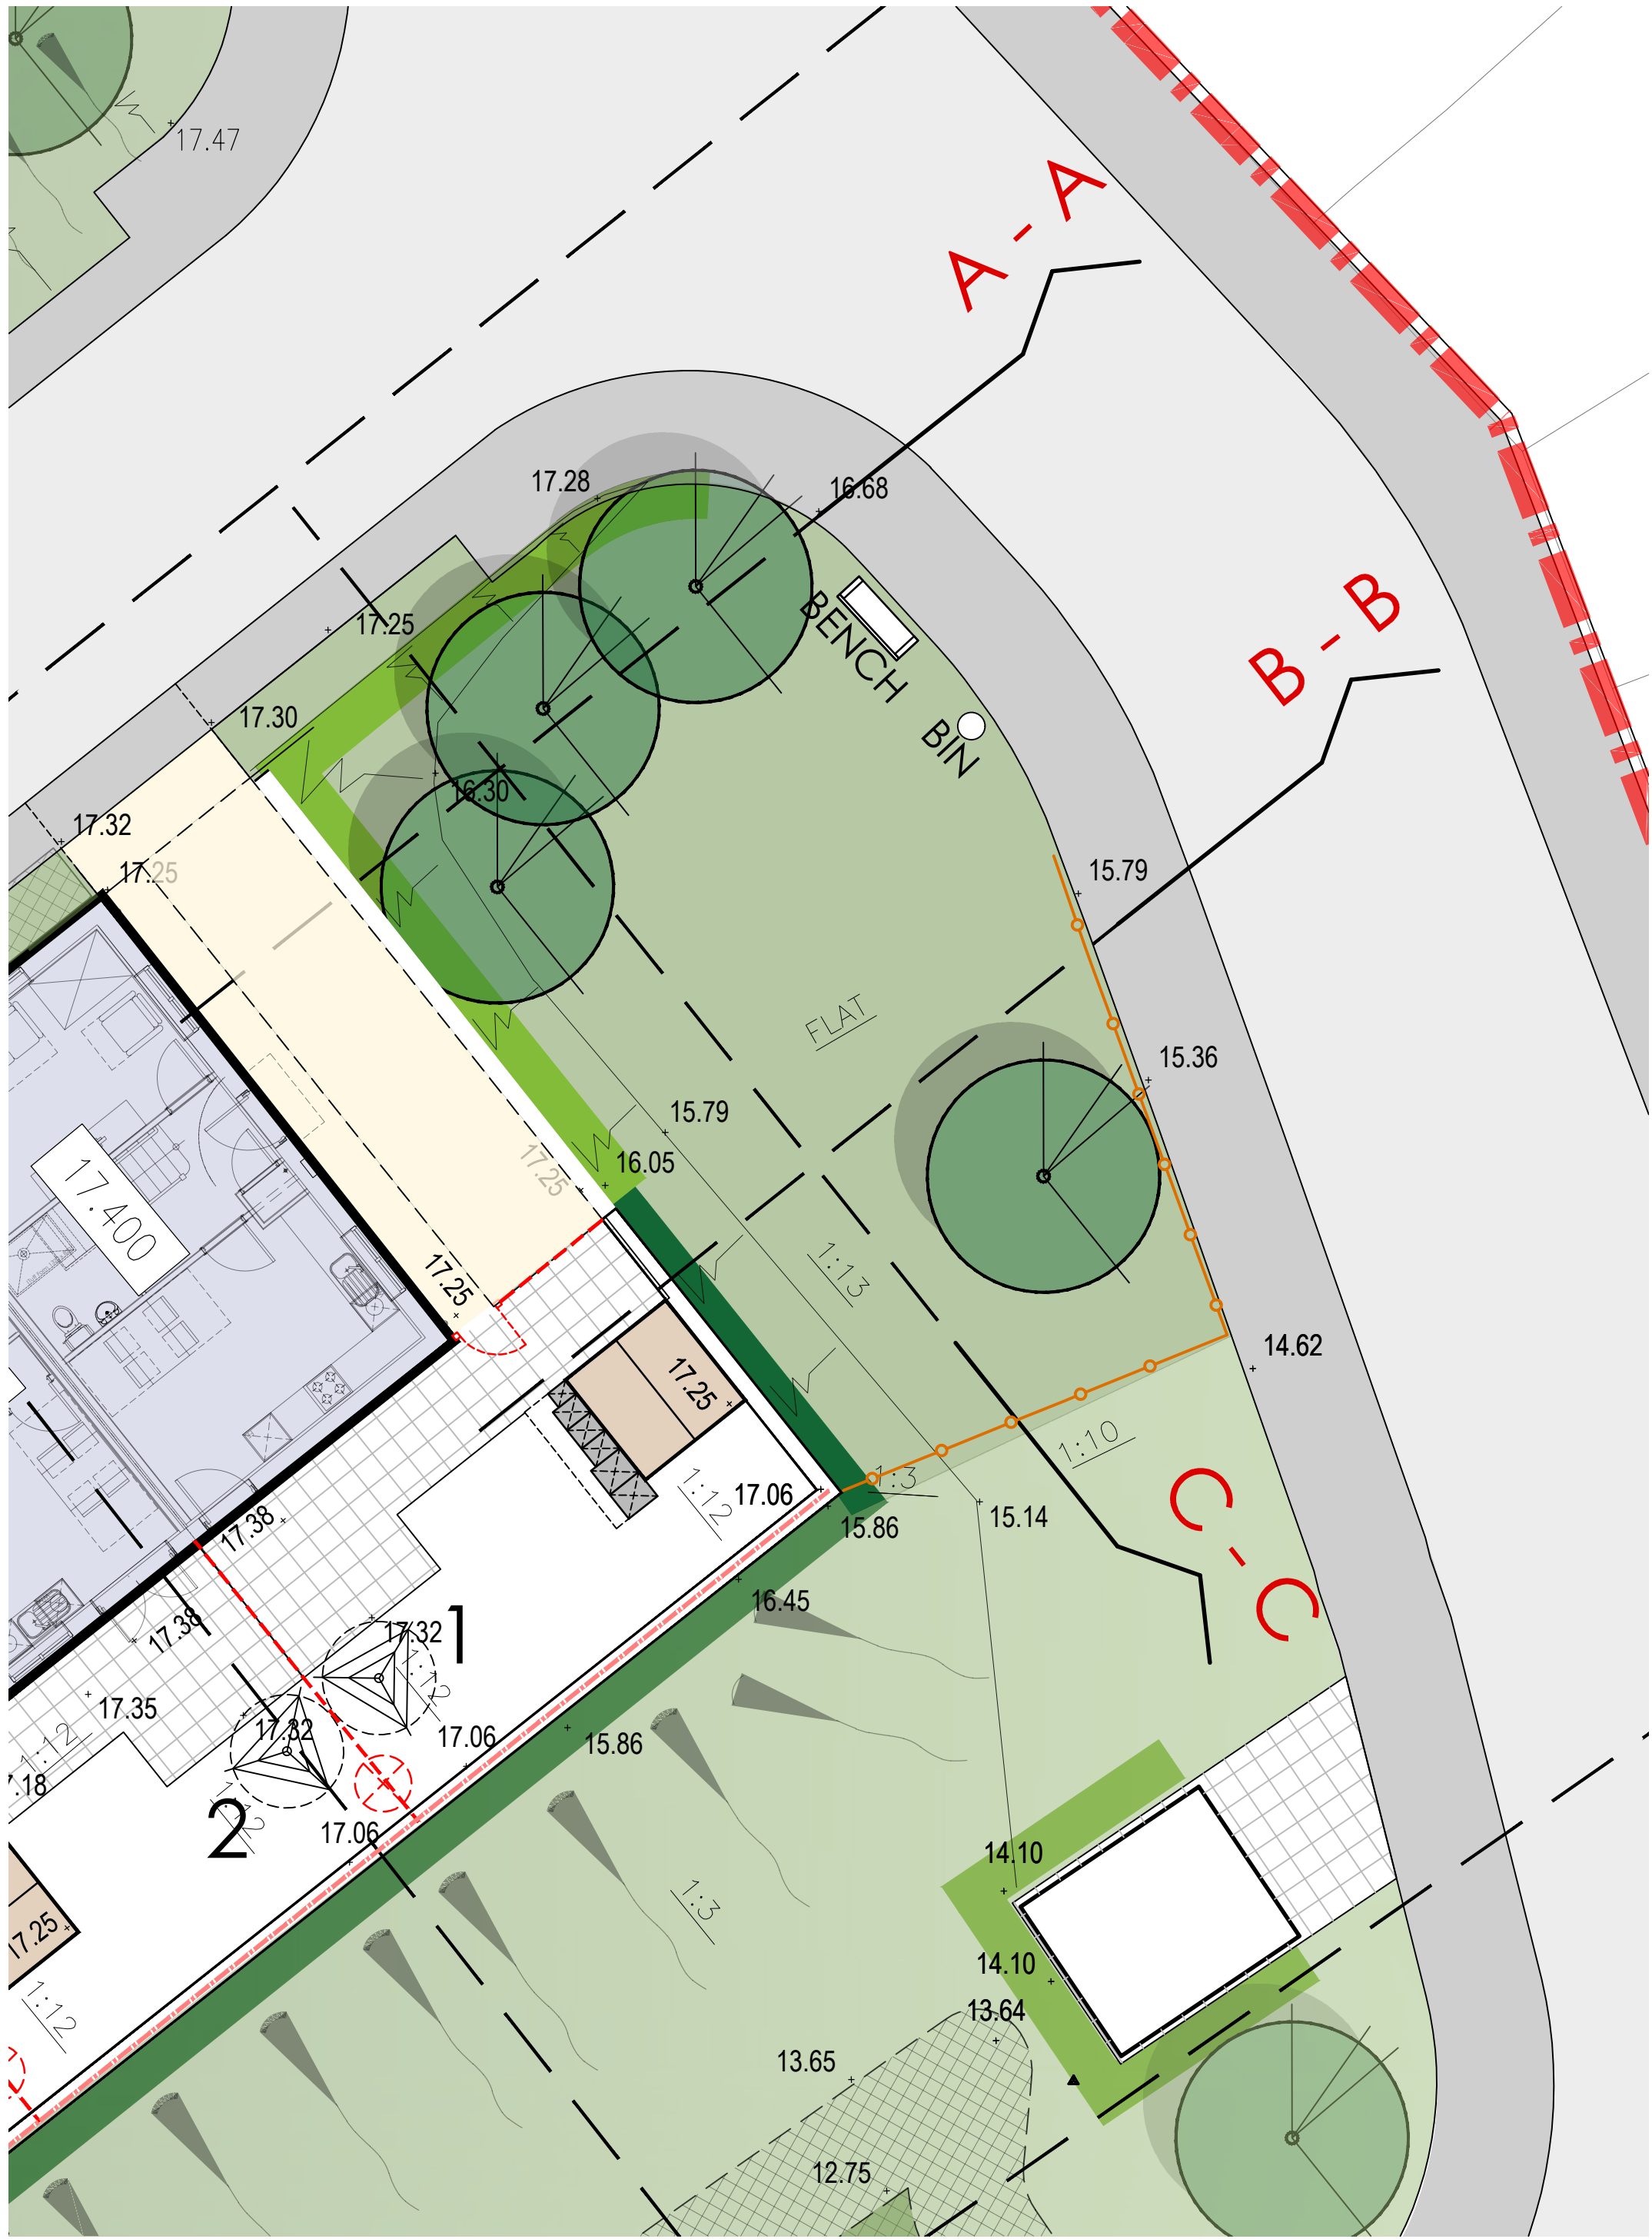

0 1000 2000 3000 4000 5000 mm
SCALE 1:100

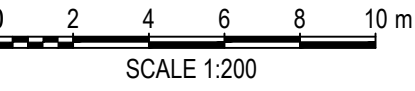

Revisions

REV. A	NOV. 25	SECTIONS AND PLANS UPDATED TO SUIT REVISED ENGINEERING DRAWINGS.
REV. B	MARCH 26	BENCH ADDED TO POS ADJACENT PLOT 1.
REV. C	JUNE 26	REV. C. BIN AND KNEE RAIL ADDED TO POS ADJACENT PLOT 1.

Client	Willis Construction / Hedyn	Drawing No	L72401.04.11	Scale	1:100/200	Revision	C
Job Title	Former Open Hearth Newport	Drawing Title	POS Site Sections	Date	Nov 25	Checked	KML