


ELEVATION SOUTH

ELEVATION EAST

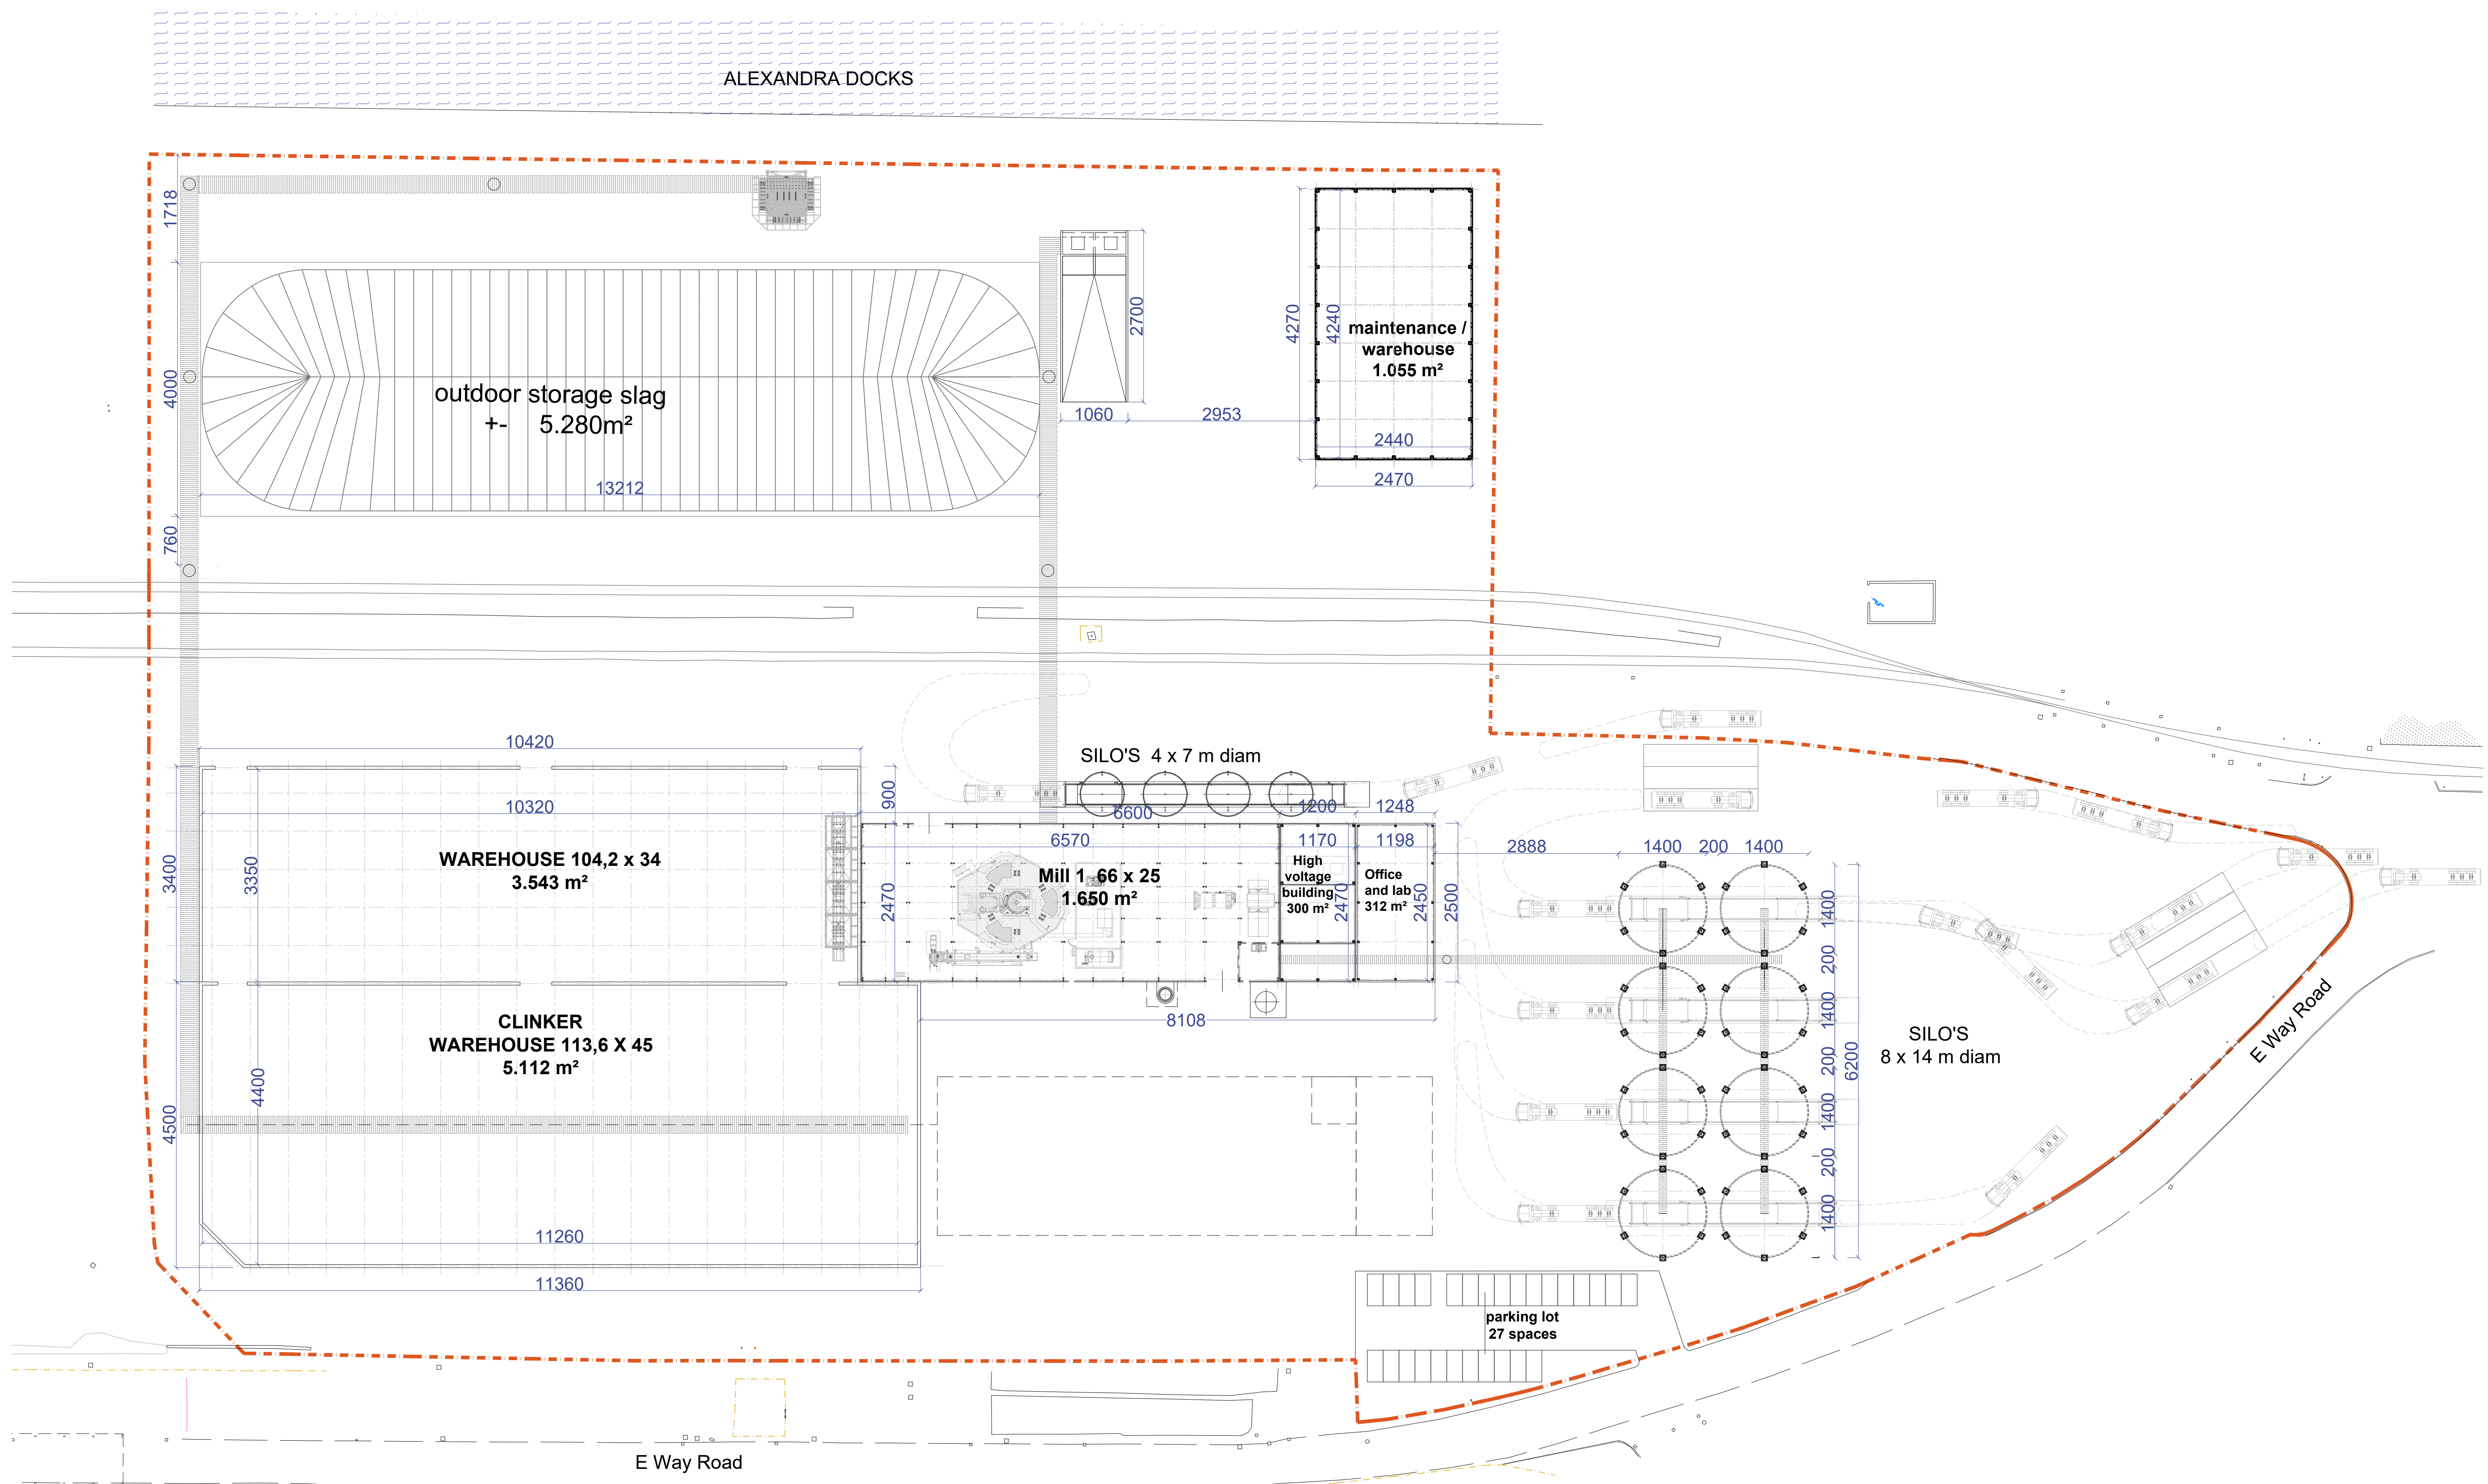

Arcade Koning - Groeningelaan 132, 2550 Koning
Arcade Hasselt - Trichterheidweg 2, 3550 Hasselt
Arcade Gent - Ootegemsesteenweg Zuid 808 bus 347, 9000 Gent
T 03 239 58 75 - info@arcade-eng.com - www.arcadegroep.be

CEMMINERALS
DEVELOPMENT SOUTH DOCK - NEWPORT

CONSTRUCTION SITE
Alexandra Dock - Newport - Wales - UK

CLIENT -
Cemminerals NV
Christoffel Columbaan 37 - 9042 Gent

ARCHITECT -

INDEX	DATE	BY	CHANGE
A	03-11-2023	EW	aangepast
B	22-11-2023	EW	aangepast
C	01-12-2023	EW	aangepast
D	16-02-2024	EW	aangepast
E	26-02-2024	EW	aangepast
F	07-03-2024	EW	aangepast

SITE PLAN

DATUM	1/500	Architecture - Preliminary Draft	6023UK_AR_PL_1001-F
-------	-------	----------------------------------	---------------------

© 2024 Kopieën, verspreiden of openbaar maken van deze tekening, of anderszins verspreiden, verspreiden, verspreiden of anderszins verspreiden, is strafbaar volgens de wet van 1994 betreffende de auteursrechten op de intellectuele eigendom.