


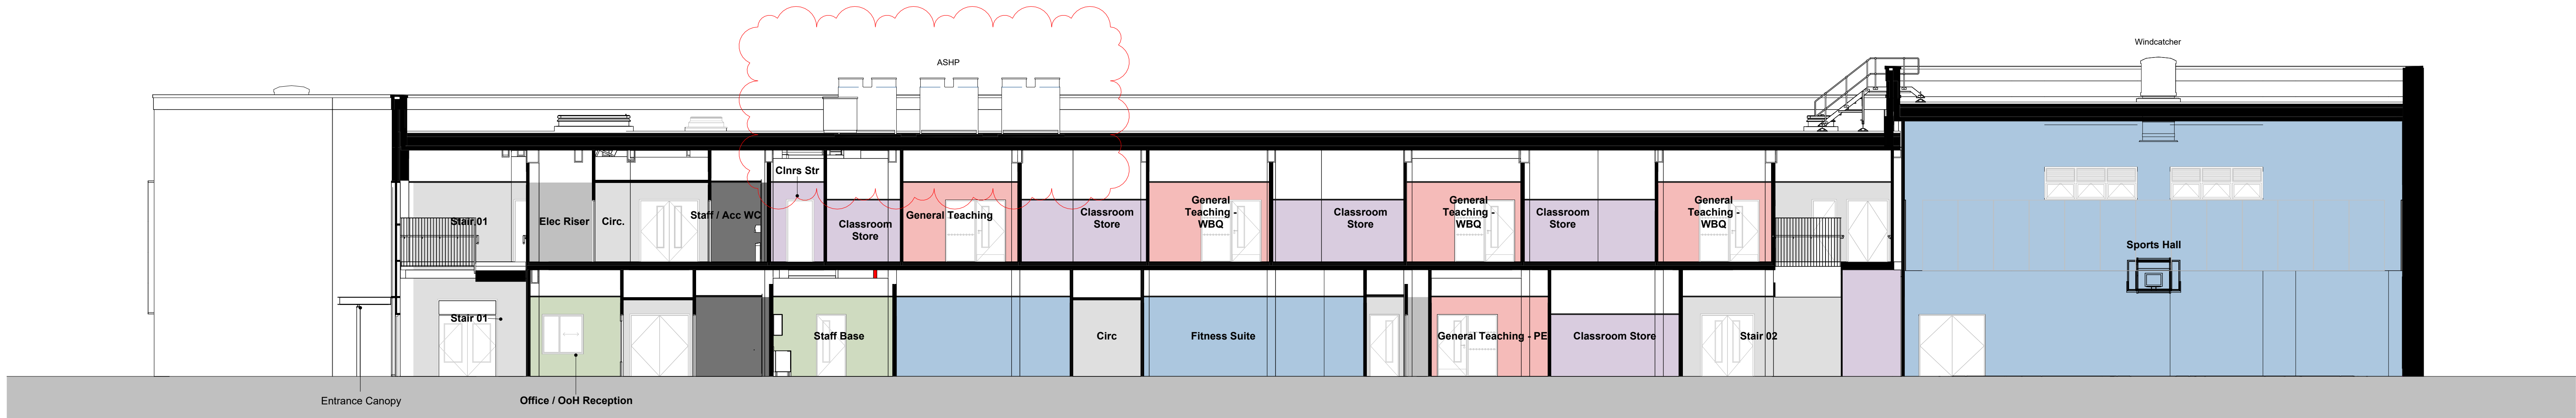

Section X1 Coloured
Scale: 1 : 100



Section X2 Coloured
Scale: 1 : 100



Section X3 Coloured
Scale: 1 : 100


NOTES
Check all dimensions on site. Do not scale from this drawing.
Report any discrepancies and omissions to HLM Architects
This Drawing is Copyright ©

DESIGN/SKETCH DESIGN
Unless stated otherwise, the designs shown are subject to detailed site survey, investigations, and legal definition, the CDM Regulations, and the comments and / or approval of the various relevant Local Authority Officers, Statutory Undertakers, Fire Officers, Engineers and the like. They are copyright, project specific and confidential and no part is to be used or copied in any way without the express prior consent of HLM Architects.

PHOTOCOPIED/SCANNED INFORMATION
NB This drawing is based on photocopied / scanned information liable to distortion in scale.

AREA CALCULATIONS
NB The areas shown are approximate only and have been measured off preliminary drawings as the likely areas at the current stage of design using the stated option from the Code of Measuring Practice, 4th edition, RICS/BSA. These may be affected by future design development and construction tolerances, or the result of surveys for existing buildings. Take account of these factors before planning any financial or property development purpose or strategy and seek confirmation of latest areas before decision making.

3RD-PARTY INFORMATION
NB This drawing includes information provided by independent surveyors and/or consultants, to whom all queries shall be made. HLM Architects can accept no liability for its content or accuracy.

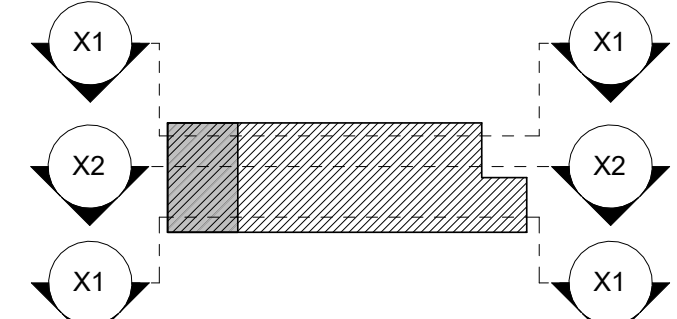

DEPARTMENT	
CIRCULATION	
GENERAL TEACHING	
HALLS	
STORES	
LEARNING RESOURCE	
PLANT	
SPECIALIST TEACHING	
STAFF	
STONES	
WC SUITES	

PSB ASHP NUMBER REDUCED	10.08.2026	JM	GC
PSB PLANNING UPDATE TO SHOW ROOF	04.06.2026	JM	GC
PSB PLANNING	26.11.2025	JM	NT
PSB PAC	03.09.2025	JM	AMS
PSB ISSUED FOR PRE-APP	04.11.2024	JM	GC
Rev	Description	Date	By
Revisions	Suitability		
Project	S2		

Caerleon Comprehensive School - New Building

Client
NEWPORT CITY COUNCIL / NEWPORT NORSE

Title
New Block - Sections - Sheet 1

Drawing No.	Revision
CCS-HLM-NN-ZZ-DR-A-00201	P05

Scale	Drawn
As indicated @A0	HLM
Date	Checked
04/11/2024	HLM