




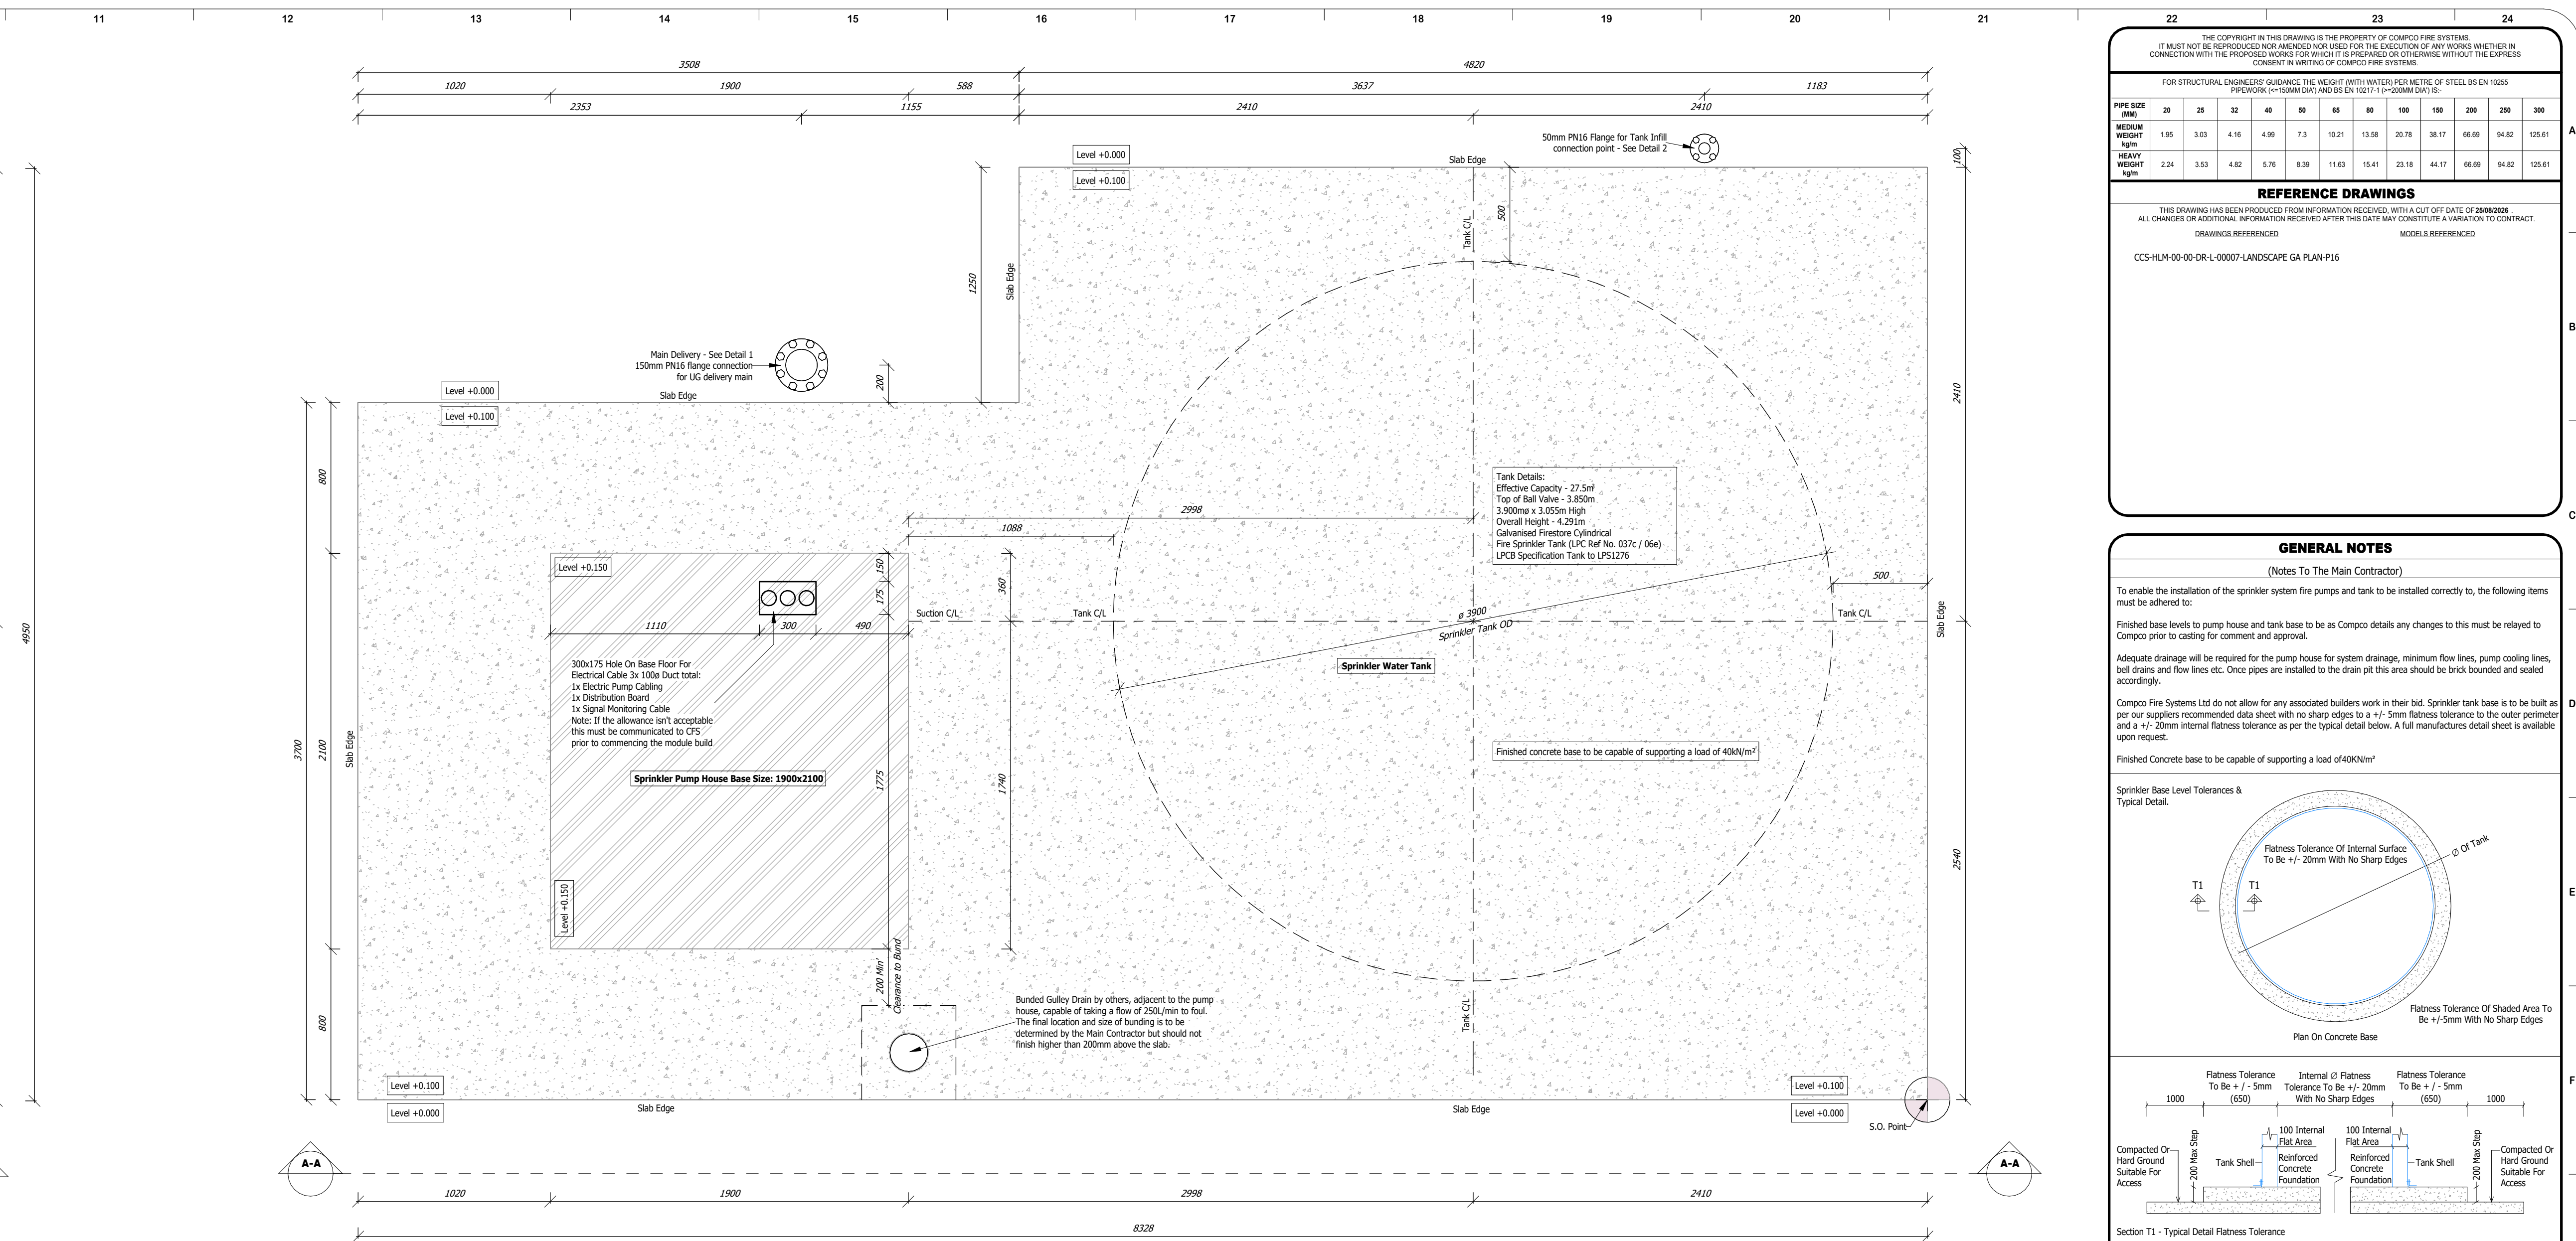

1 : 20

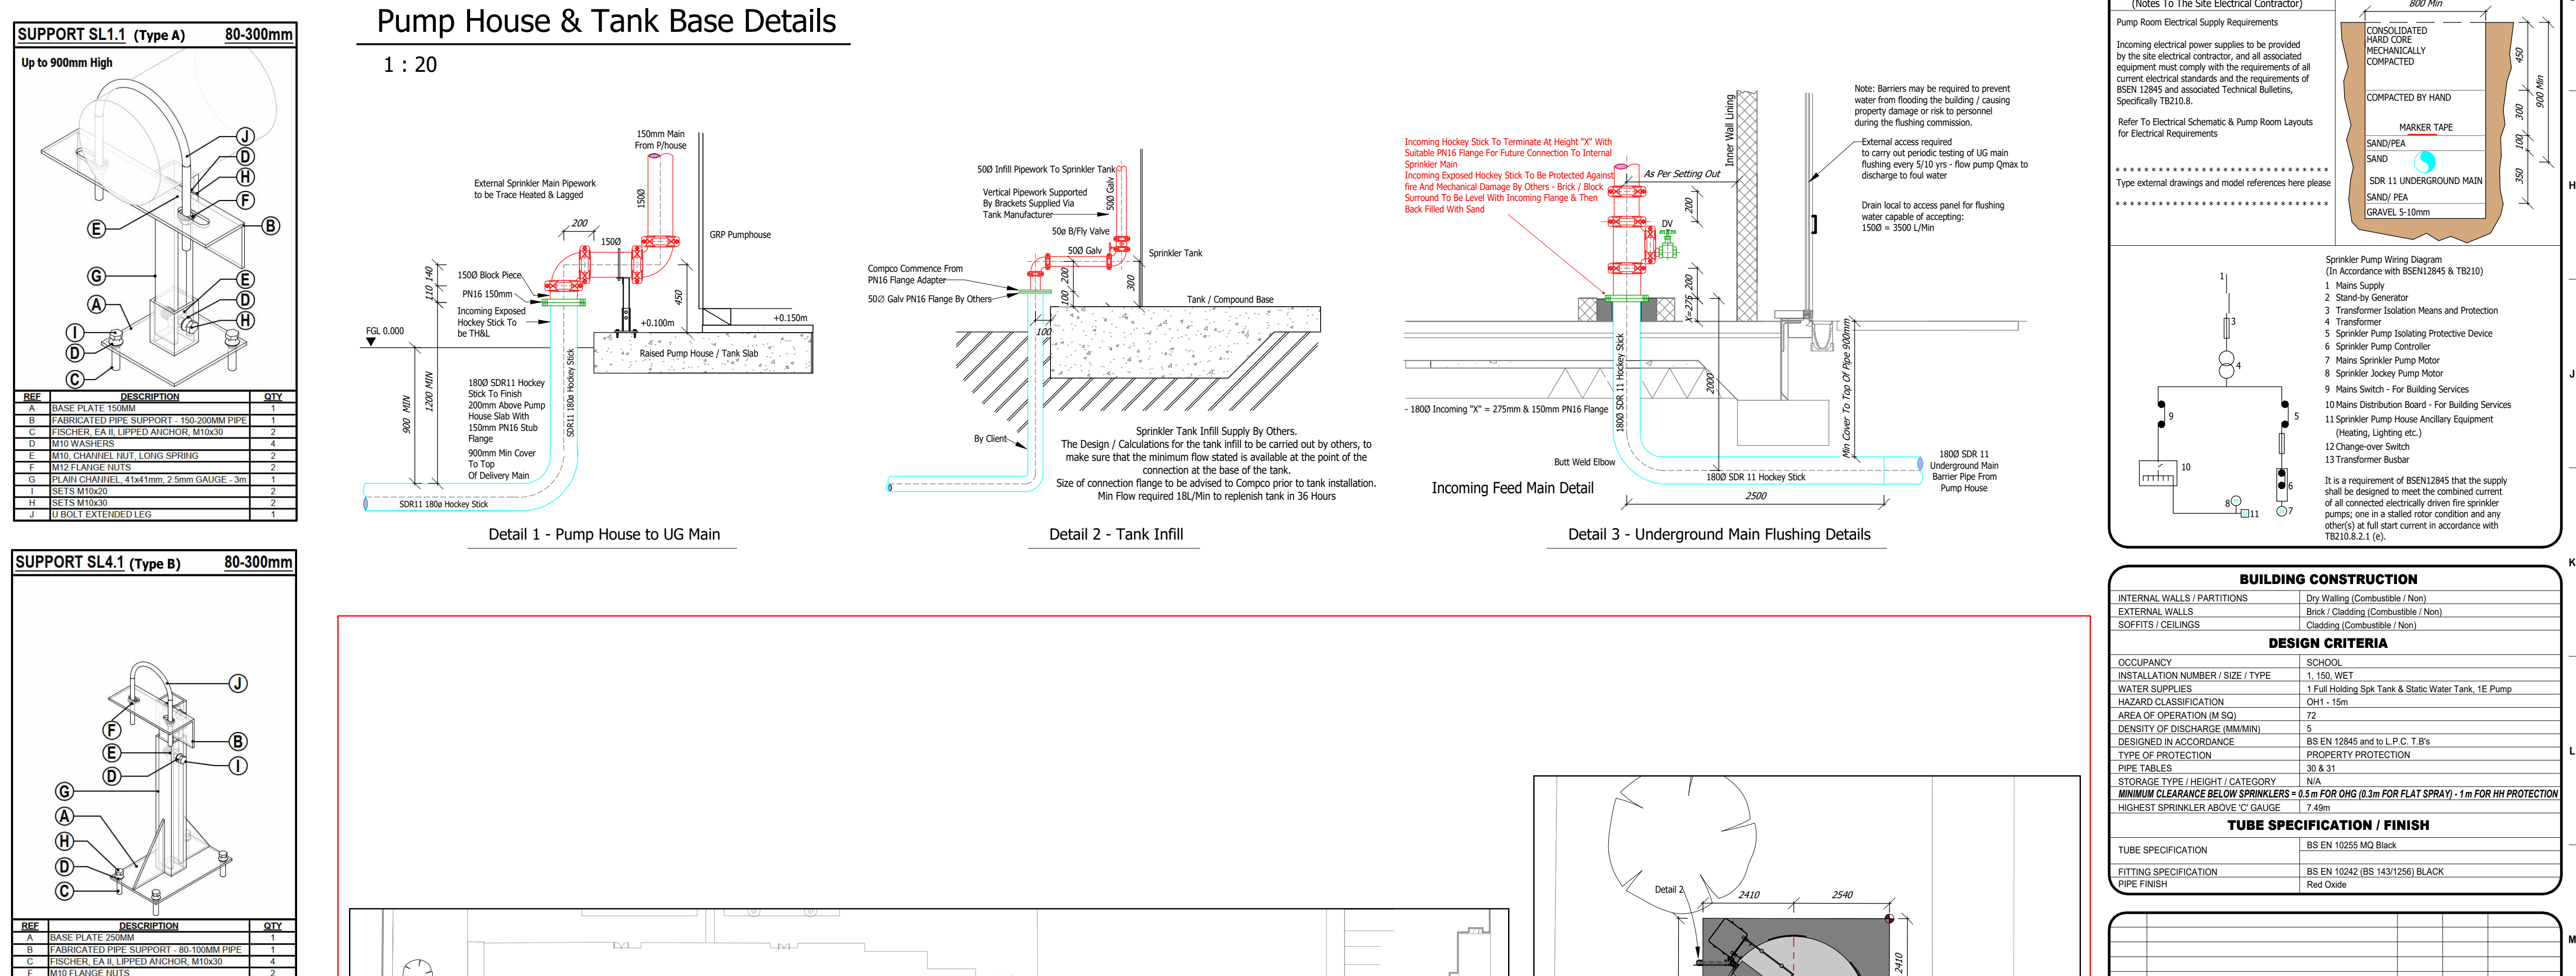

1 : 20

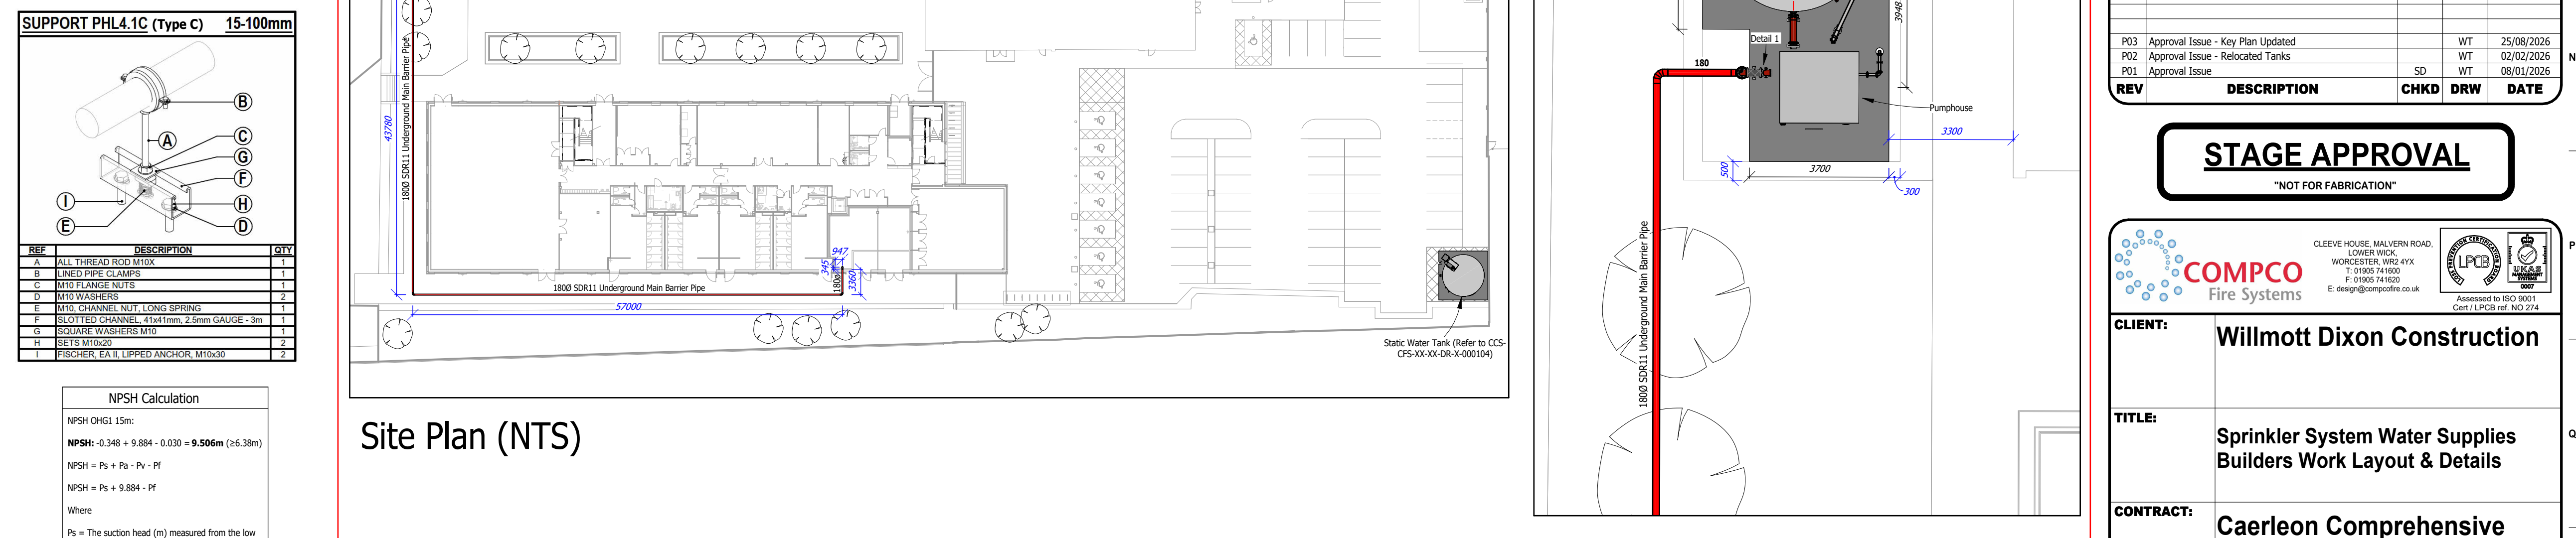

1 : 20