


Covered cycle shelter for 12No. cycles

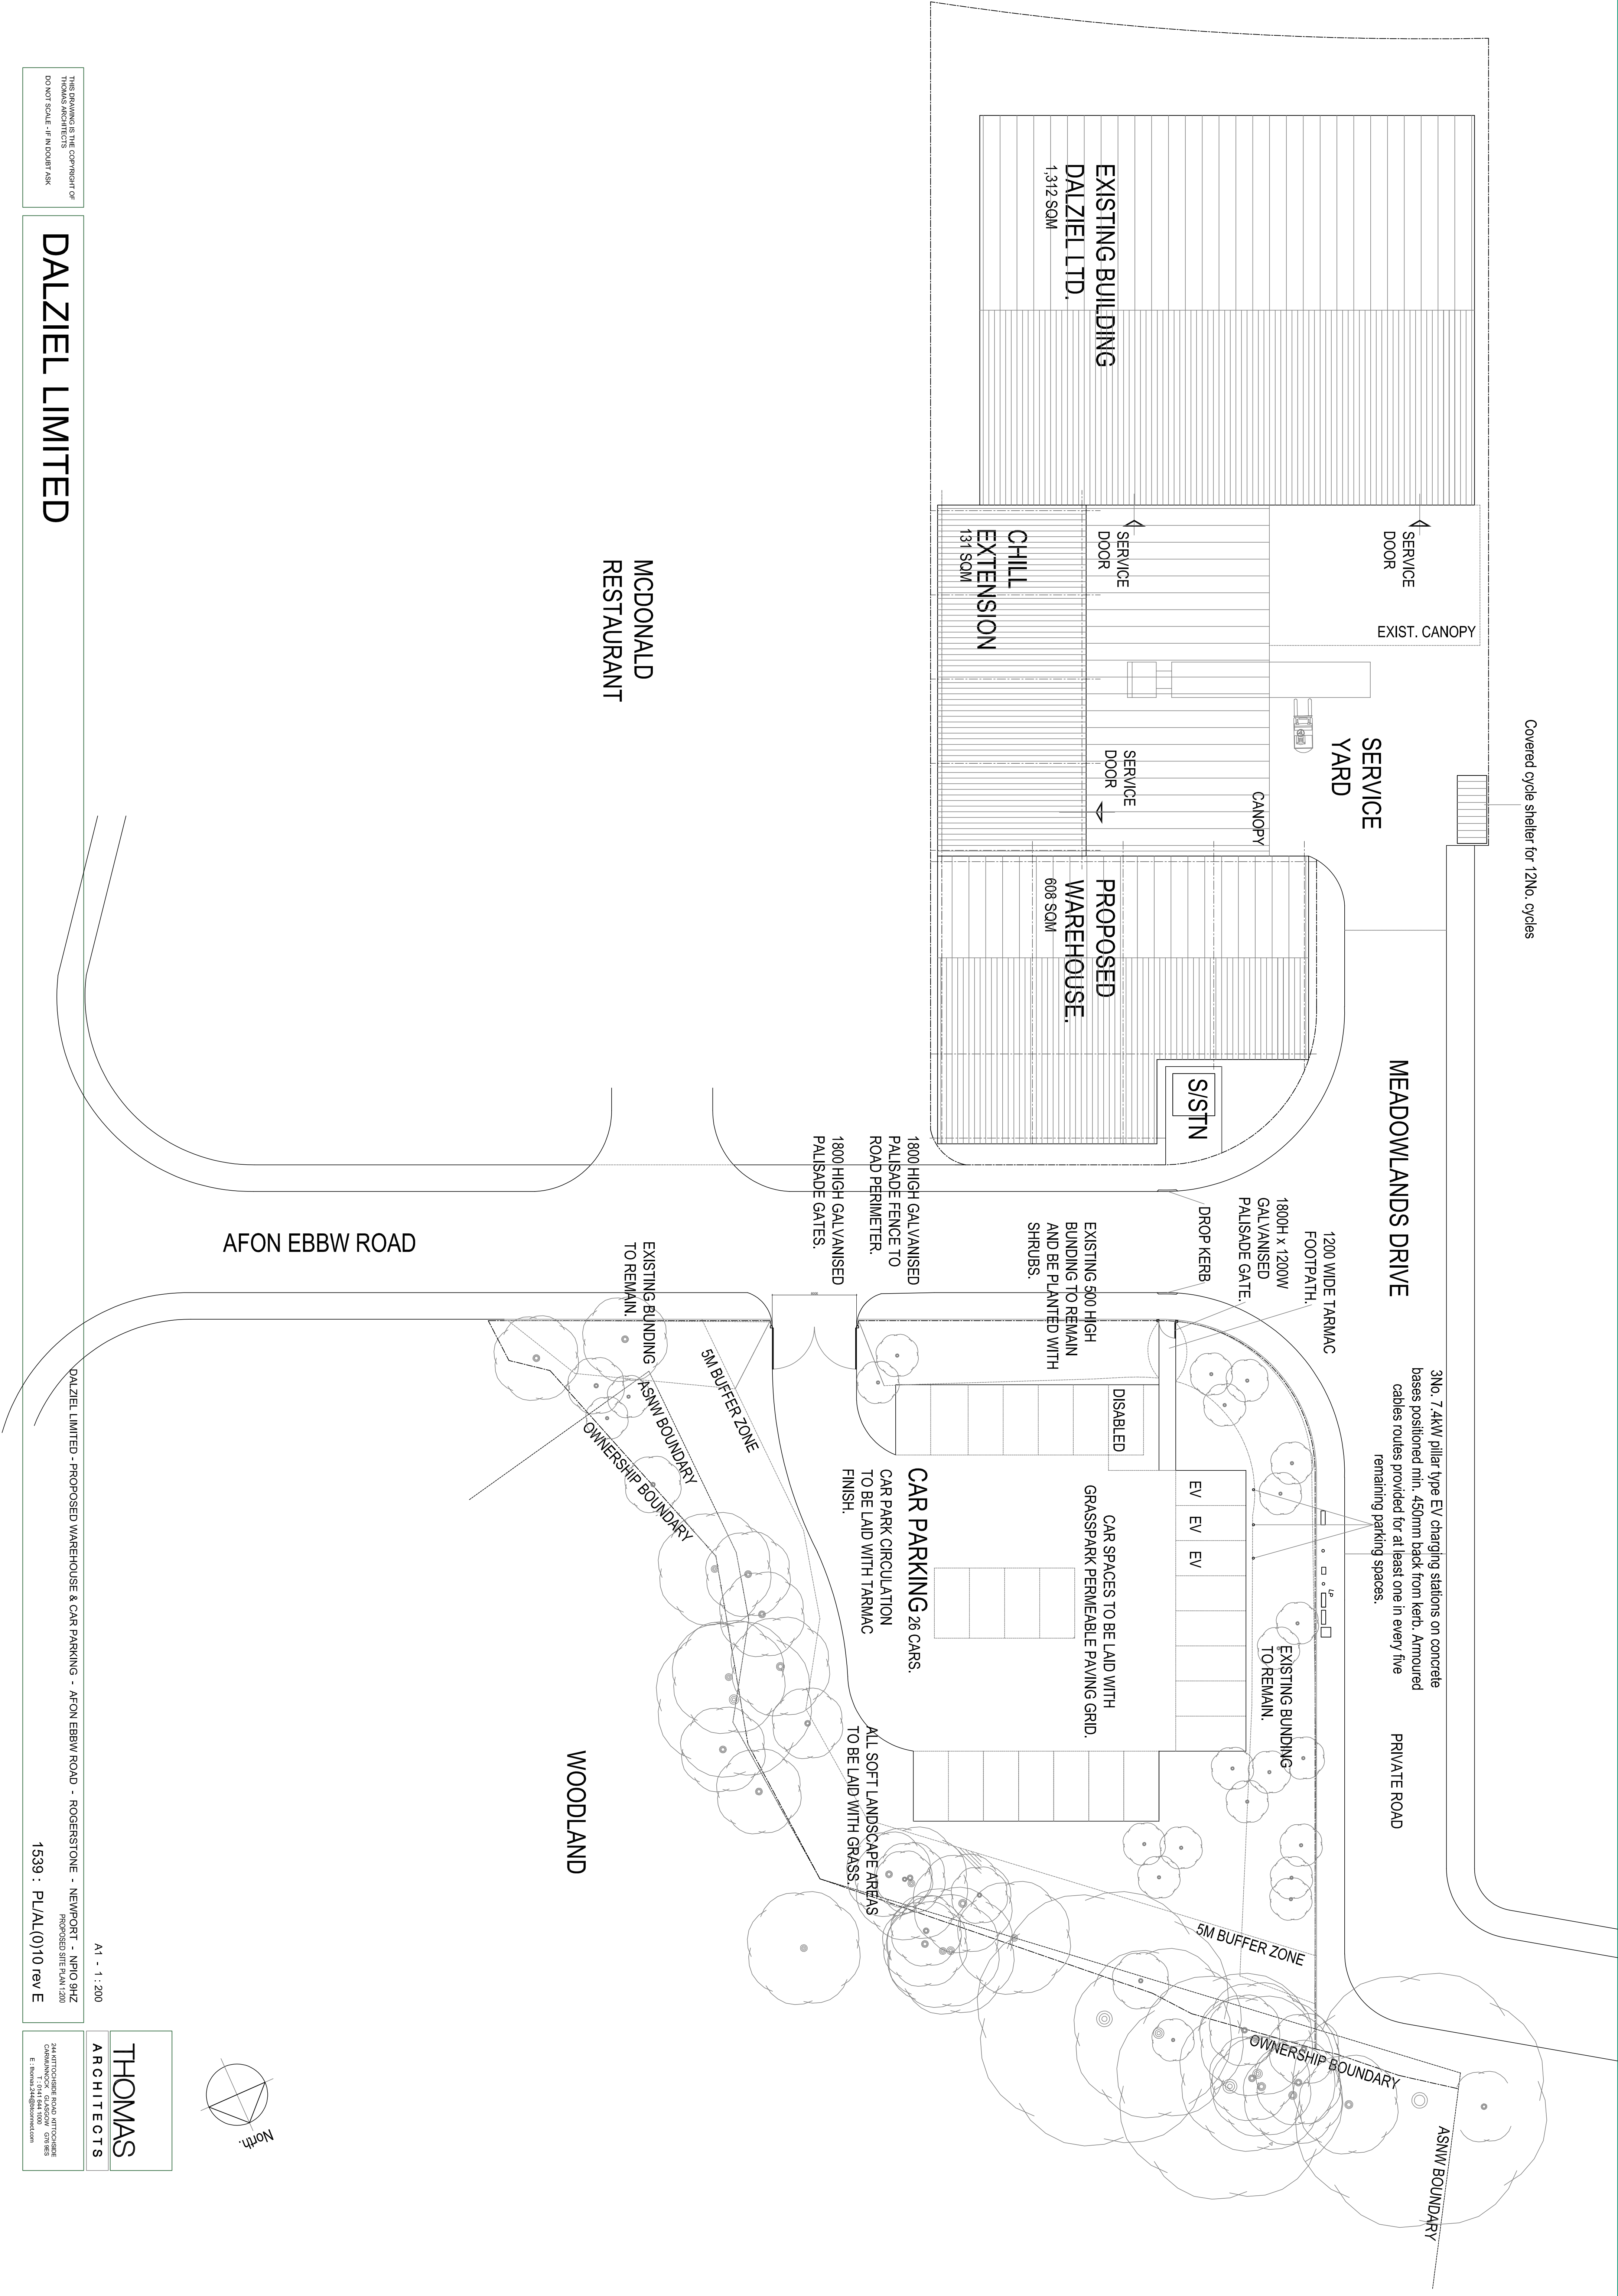

THIS DRAWING IS THE COPYRIGHT OF
THOMAS ARCHITECTS
DO NOT SCALE - IF IN DOUBT ASK

DALZIEL LIMITED

A1 - 1 : 200

DALZIEL LIMITED - PROPOSED WAREHOUSE & CAR PARKING - AFON EBBW ROAD - ROGERSTONE - NEWPORT - NP10 9HZ
PROPOSED SITE PLAN 1200

1539 : PL/AL(0)10 rev E

THOMAS
ARCHITECTS

244 KITTOSHIRE ROAD KITTOSHIRE
CARDIFFNP23 5AA
E - info@244design.com