



CHECK ALL DIMENSIONS ON SITE.
ANY DISCREPANCIES TO BE NOTIFIED TO THE ARCHITECT

MANAGEMENT) REGULATIONS 2015 (CDM) IS THE RESPONSIBILITY OF THE CLIENT/ CONTRACTOR UNLESS OTHERWISE AGREED IN WRITING.

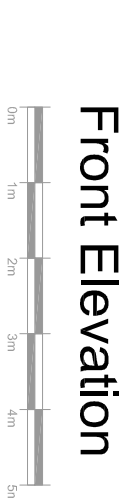

Front Elevation

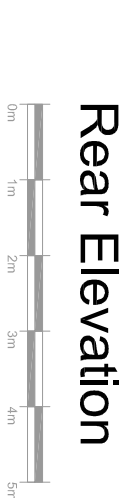


Rear Elevation



Side Elevation



Side Elevation

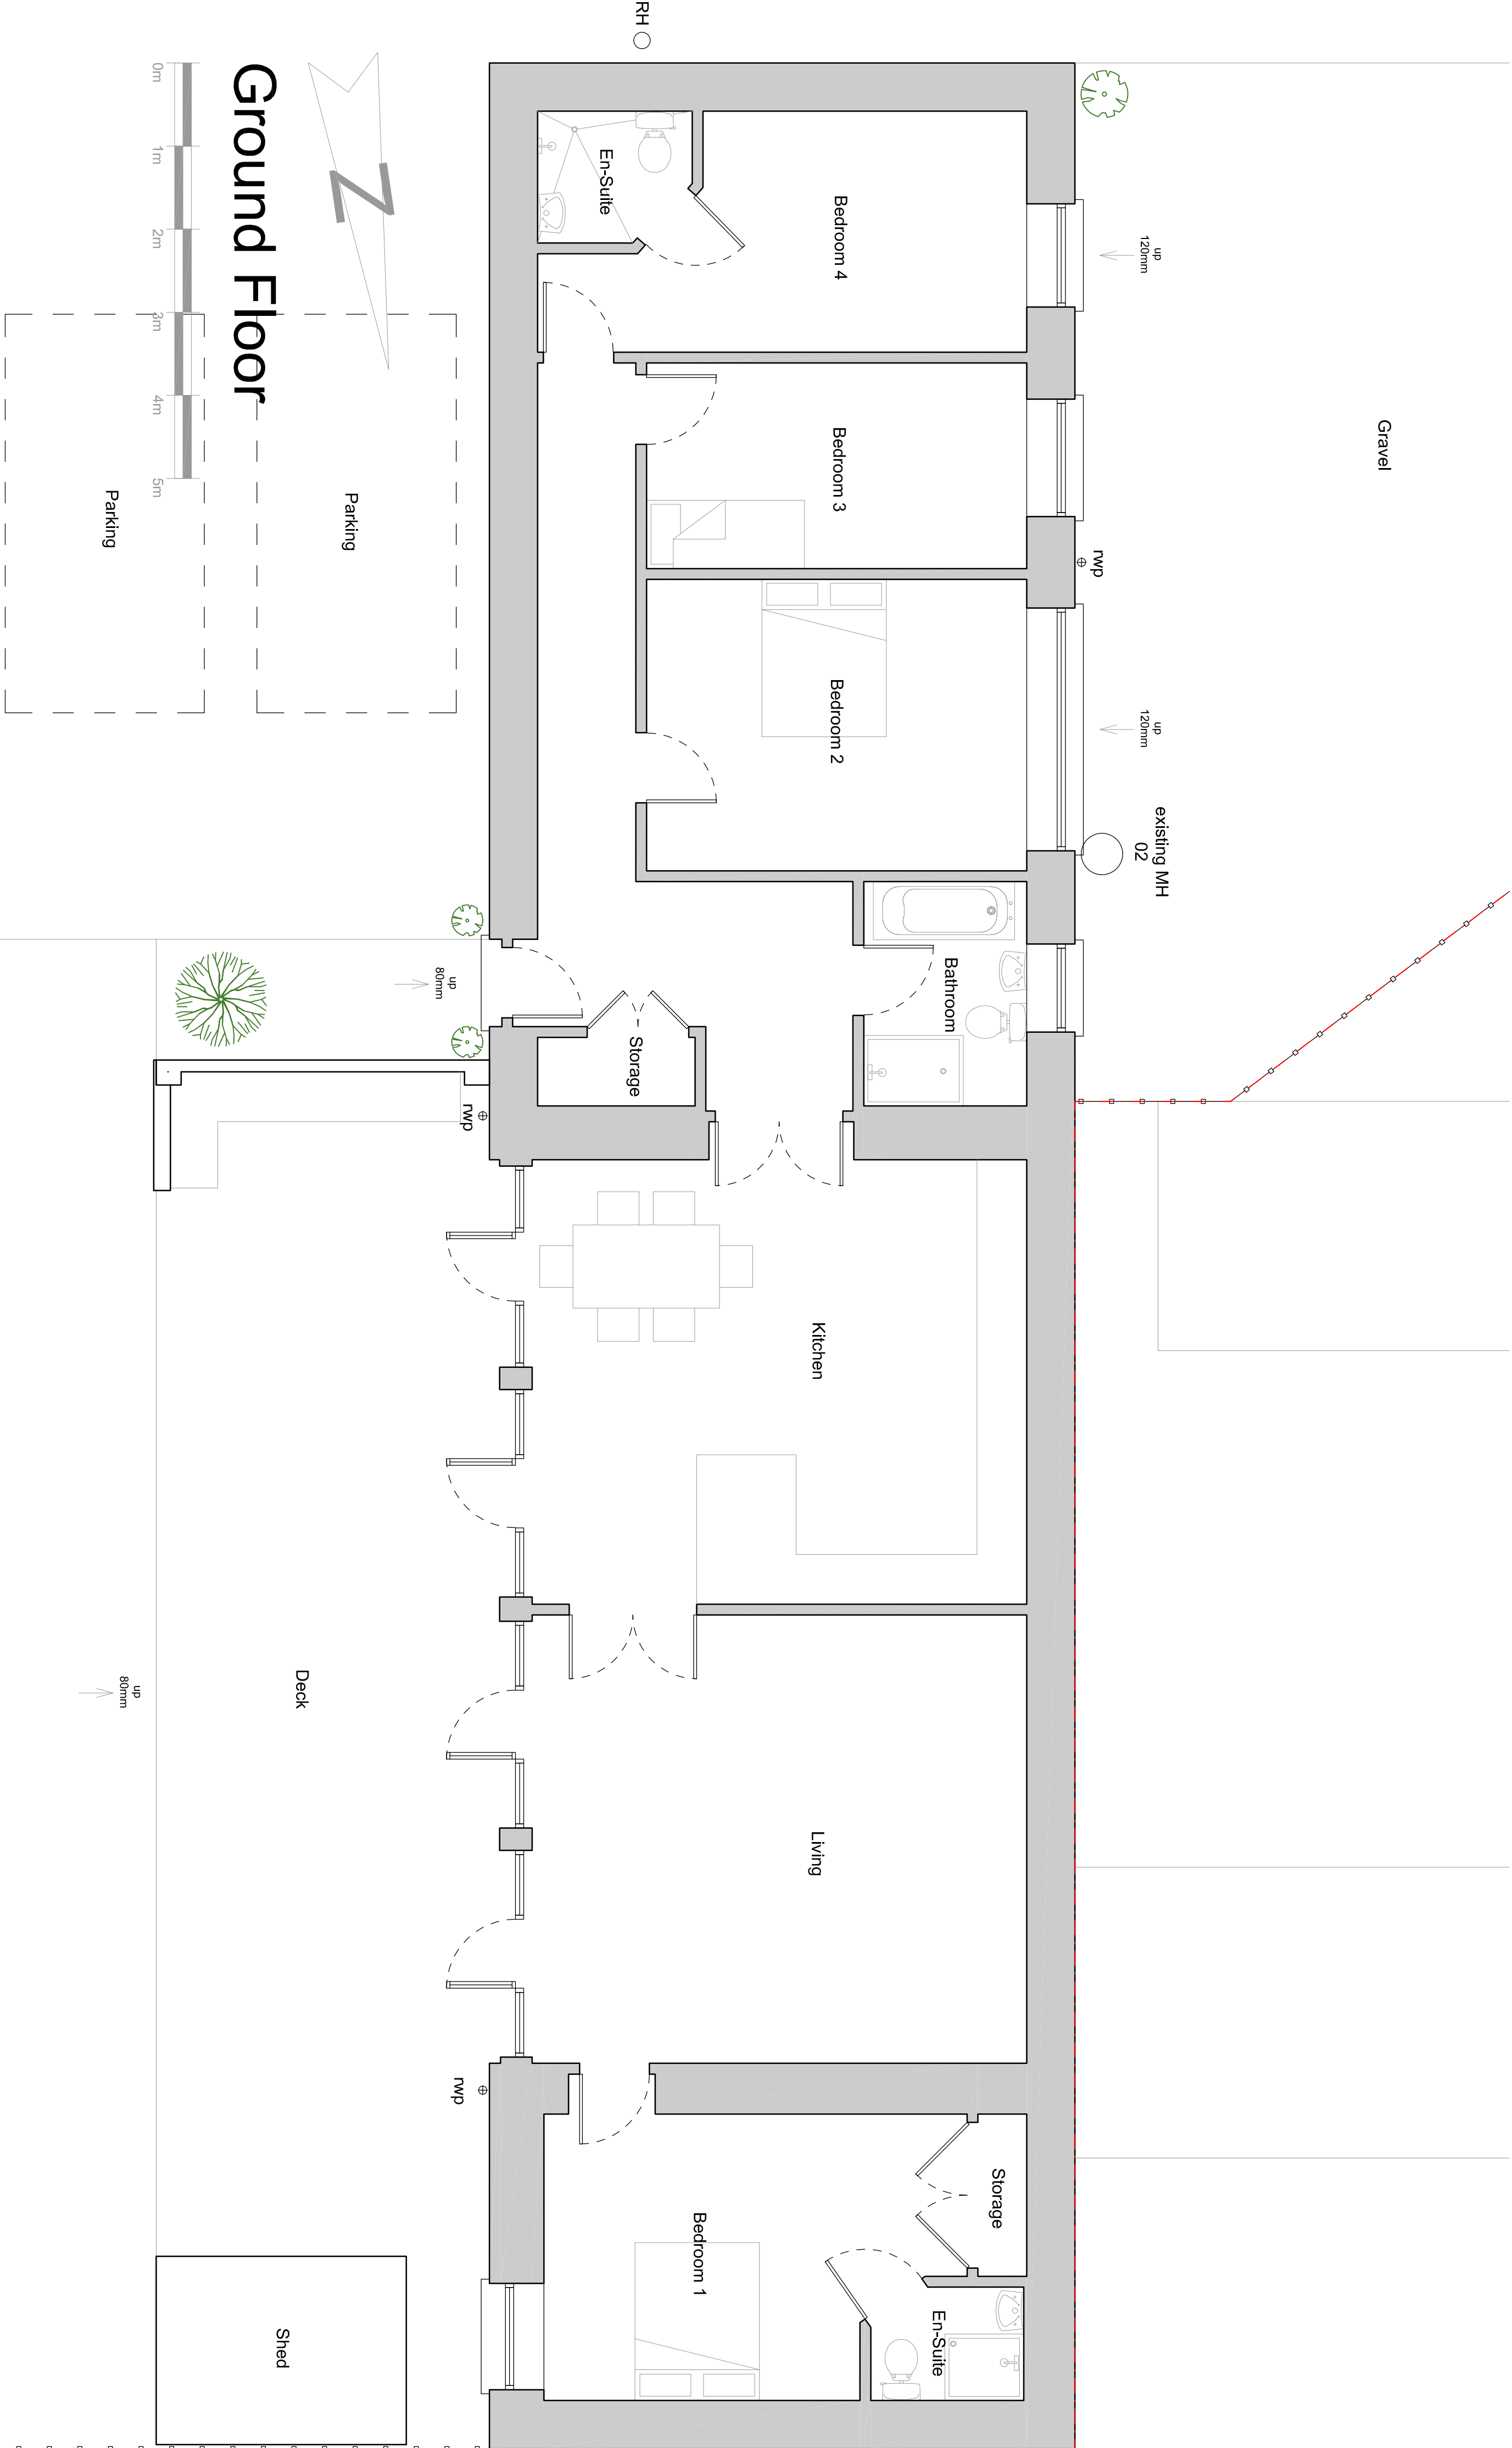

REVISIONS	1	
	1	
	1	



SUITE 2.3, THE ESTATES OFFICE, 23-24
GOLD TOPS, NEWPORT, NP20 4PG

PHONE: 01633 744144

PHONE: 01633 744144
EMAIL: admin@ra-architects.co.uk

Registered in England & Wales No.8274171.
Registered Office: Companies House, Crown Way, Cardiff, CF14 3

www.ra-architects.co.uk

Ridings View

NP18 2DZ

NP18 2DZ

Existing Plans and Elevations

K89 / - 01 A1

100+1:50	09/24	BH	LS
----------	-------	----	----