

THIS DRAWING IS COPYRIGHT
© RICHARD ANDREWS ARCHITECTS
WORK TO BE USED BY THE CLIENT ONLY.
ANY DISCREPANCIES TO BE NOTIFIED TO THE ARCHITECT.

REMARKS HAVE BEEN PRODUCED FOR PLANNING AND BUILDING
REGULATIONS PURPOSES ONLY. THE CONSTRUCTION DESIGN AND OF
THE CLIENT/CONTRACTOR UNLESS OTHERWISE ADDED IN WRITING.

REVISIONS	
-	-

RICHARD ANDREWS
ARCHITECTS
SUSTAINABLE • MODERN • CRAFTSMAN

SUITE 2.3 THE ESTATES OFFICE 25-26
GOLD TOPS, NEWPORT, NP20 4PG
PHONE: 01853 74444
EMAIL: radm@richardandrews.co.uk
Richard Andrews Architects Ltd
The Old Rectory, 100, Church Lane, Newport, NP20 4JZ
Registration: 01853 74444 (Company No: 02072278) CIPR 14 342Z
www.richardandrews.co.uk

Job
**Rifings View
Moorland Court
Bishton
NP18 2DZ**

Drawing
New boundary Treatment Plan

Number
R 8 9 7 – 0 8 A 1

Scale
1:100

Date
01/25

Drawn
BM

Checked
LS


- Landscaping Key
- Grassed Area
 - Decking
 - Gravel Driveway

Shown on the plan adjacent is the original driveway (dotted) which has been reduced to both accommodate a proportion of the proposed annexe but to also re-introduce more grassed area and square off the driveway to flush line between annexe and driveway.

In response to the pre-application advice sort for this proposal. Hedging is to be introduced to the south of the proposal to run the length of the border with the adjacent agricultural field. To both increase bio-diversity but also provide a natural screen for view from the PROW.



Hawthorn hedge plant to run the length of the border of the adjacent agricultural field.

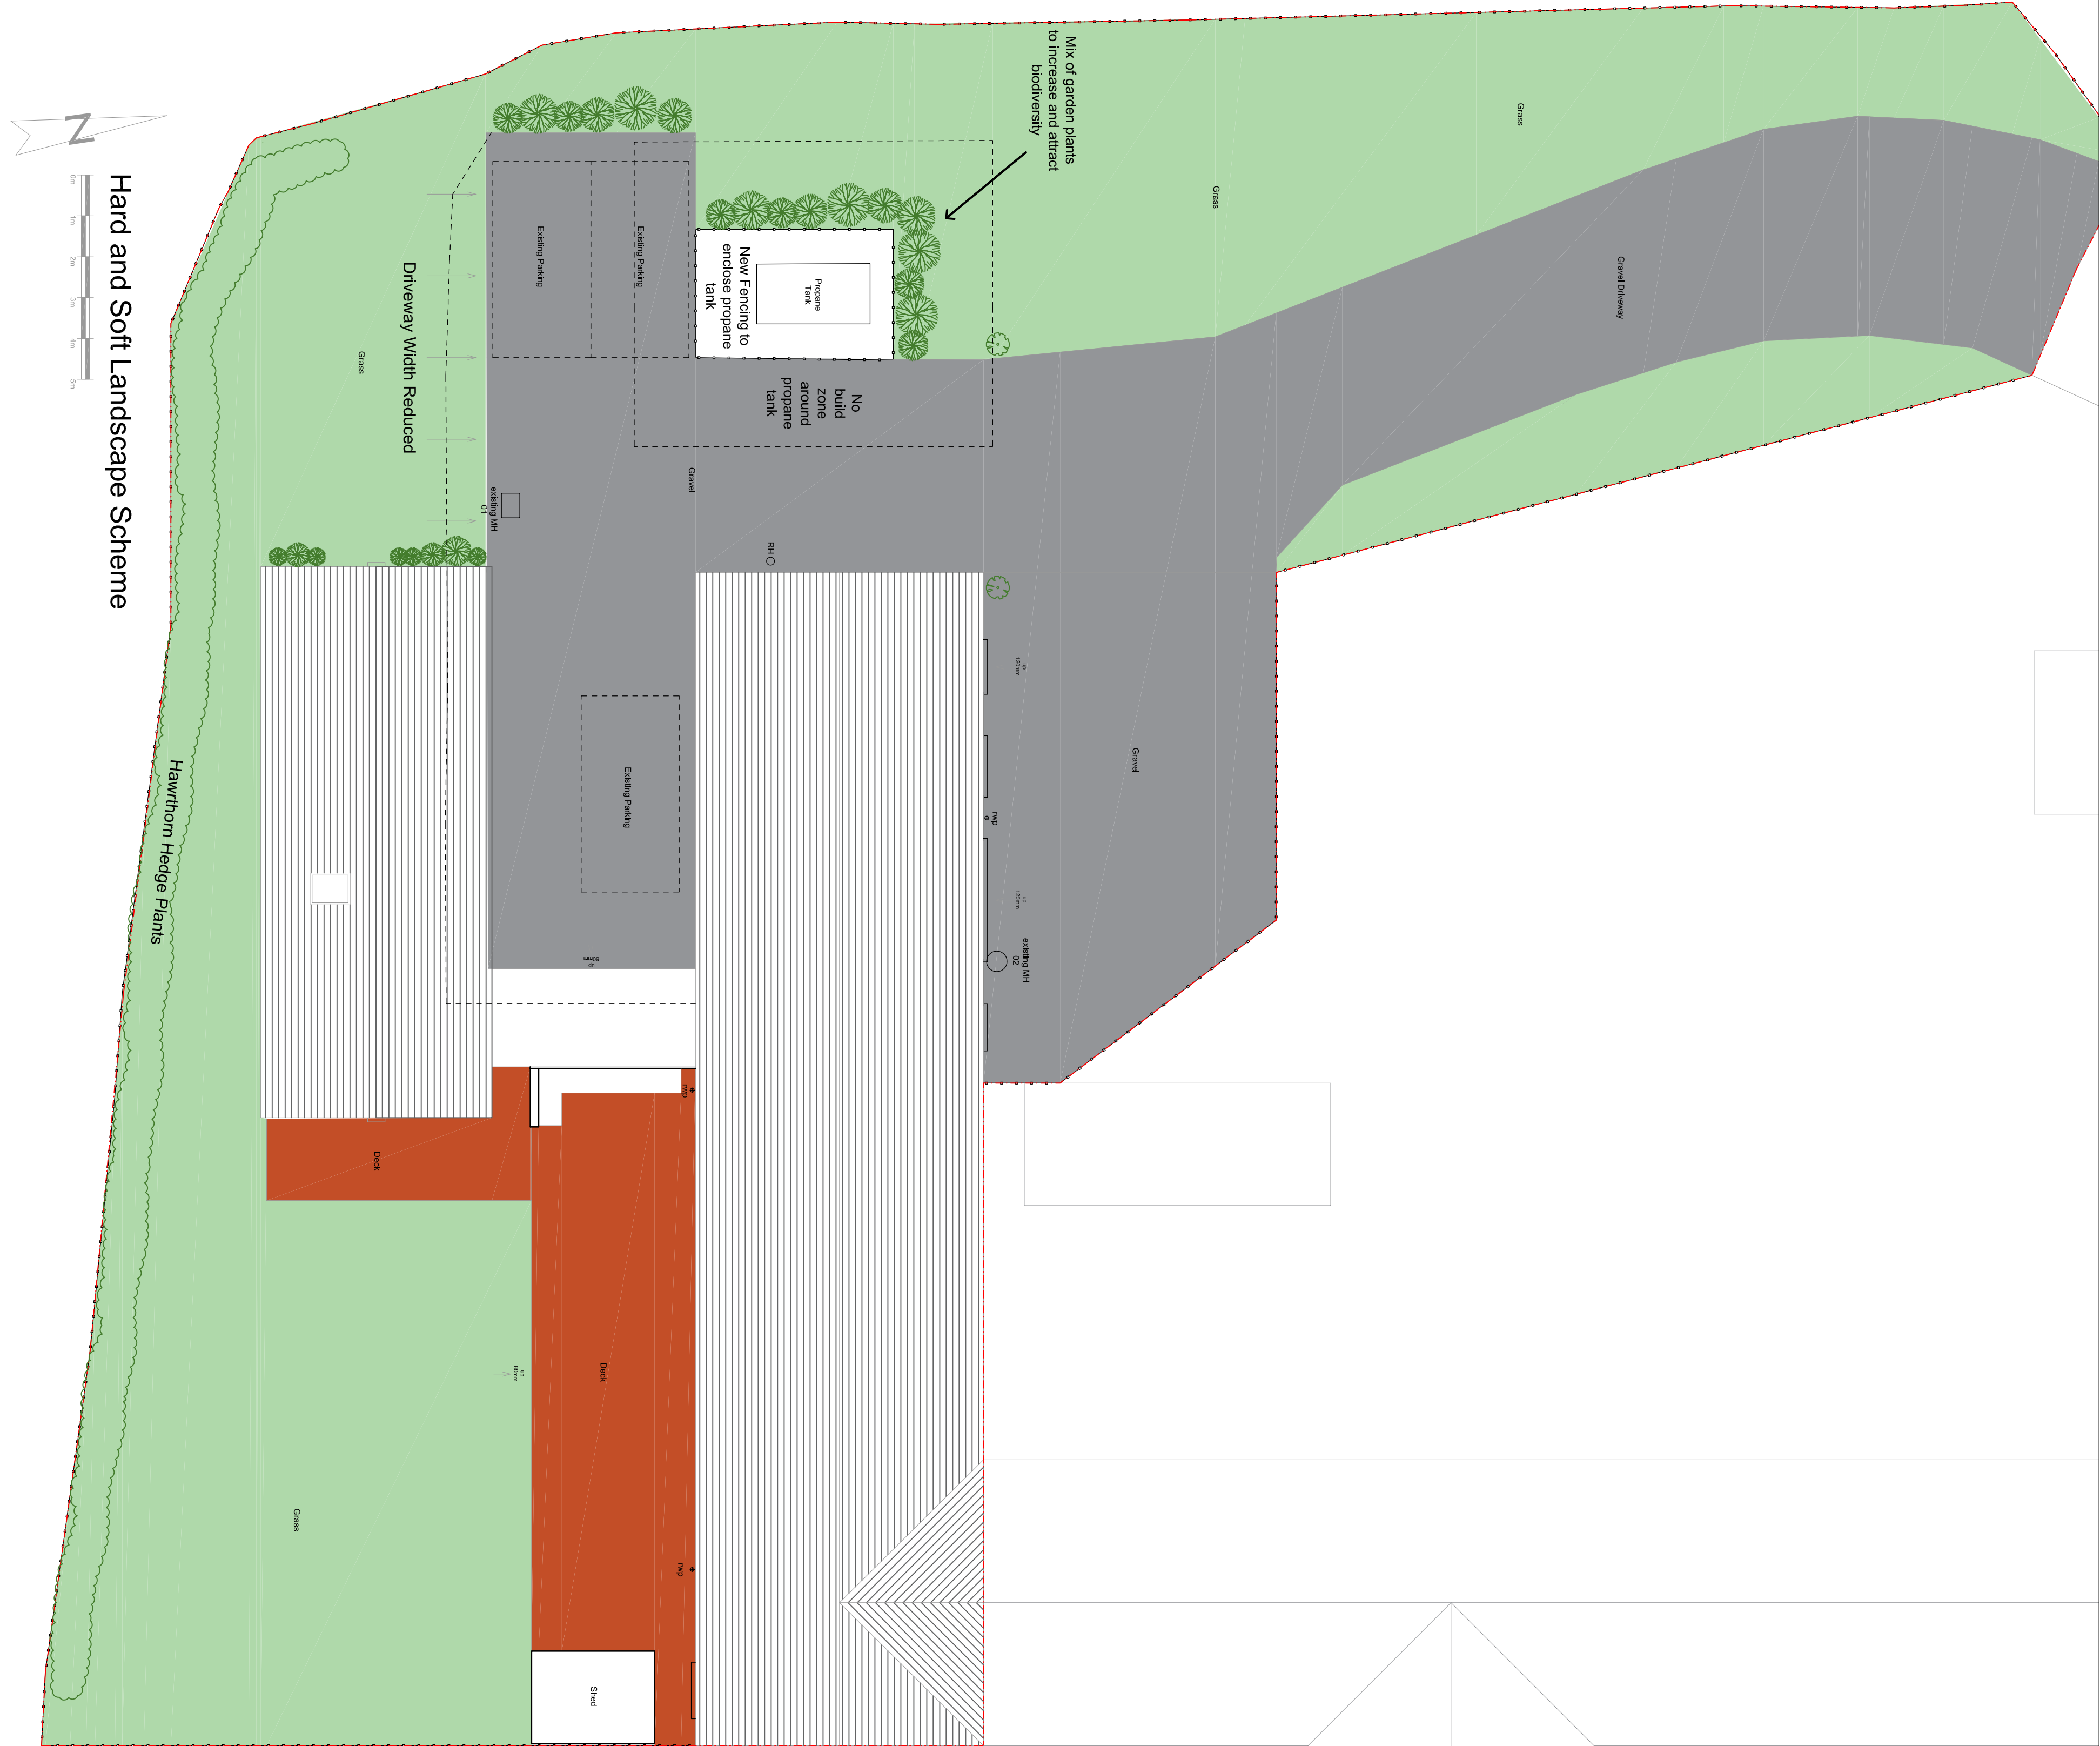

Hard and Soft Landscape Scheme

