

THIS DRAWING IS COPYRIGHT
RICHARD ANDREWS ARCHITECTS
WORKING TO PREPARED DIMENSIONS ONLY.
ANY DISCREPANCIES TO BE NOTIFIED TO THE ARCHITECT

THESE PLANS HAVE BEEN PRODUCED FOR PLANNING AND BUILDING REGULATIONS
REQUIREMENTS AND IT IS NOT TO BE USED FOR THE CONSTRUCTION OF THE BUILDING
CONTRACTOR TAKES ON RESPONSIBILITY FOR ANY DISCREPANCIES

Revisions	
-	-
-	-


RICHARD ANDREWS
ARCHITECTS
ARCHITECTS - PLANNERS - DESIGNERS

SUITE 2.3, THE ESTATES OFFICE 25.26
GOLD TOPS, NEWPORT, NP20 4PG
PHONE: 01853 244144
EMAIL: info@richardandrews.co.uk
Richard Andrews Architects Ltd
Registered Office: Corporation House, Green Way, Cardiff, CF11 4JZ
www.richardandrews.co.uk



Job
427 Caerleon Road
Newport
NP19 7LU

Drawing
Proposed Site Plan and Section

Number
R 992 - 05 A1
Scale
1:50
Date
06/26
Drawn
BH
Checked
AM

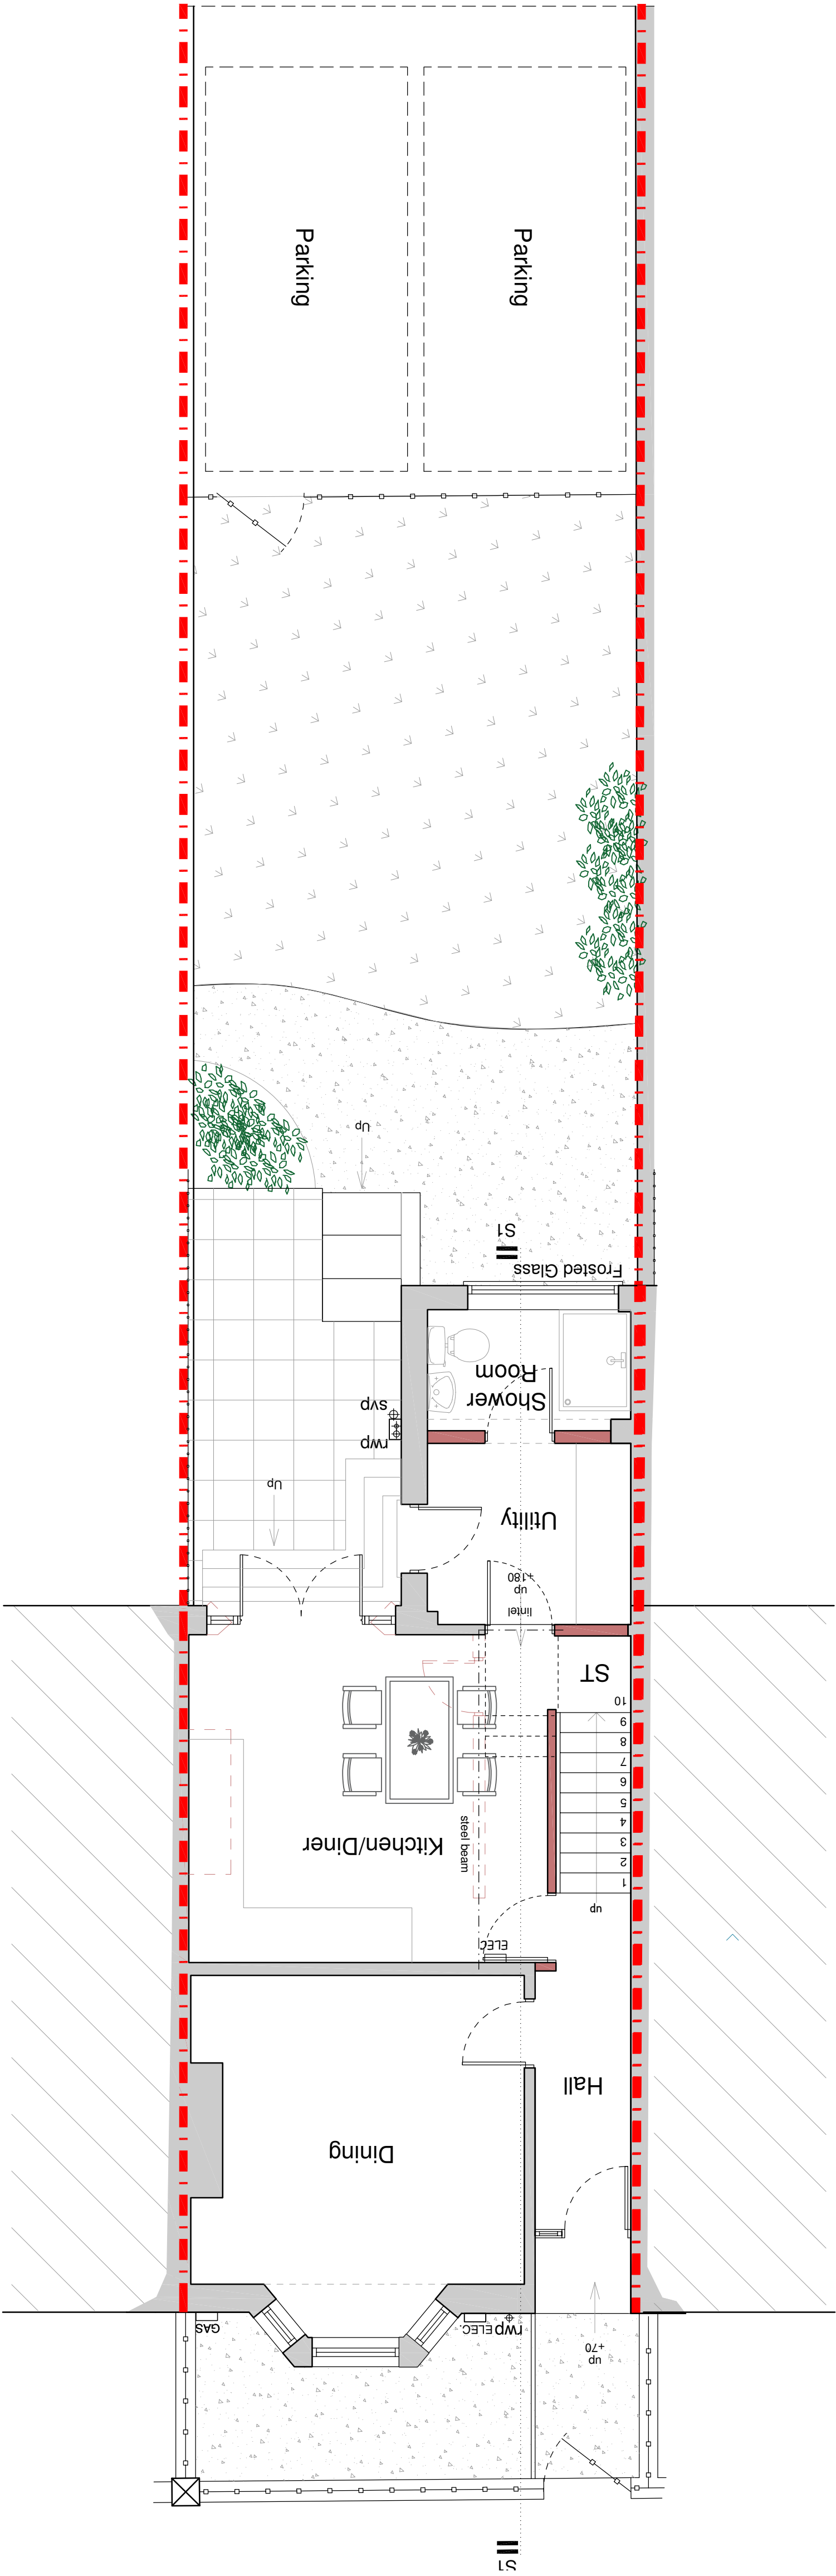

SITE PLAN

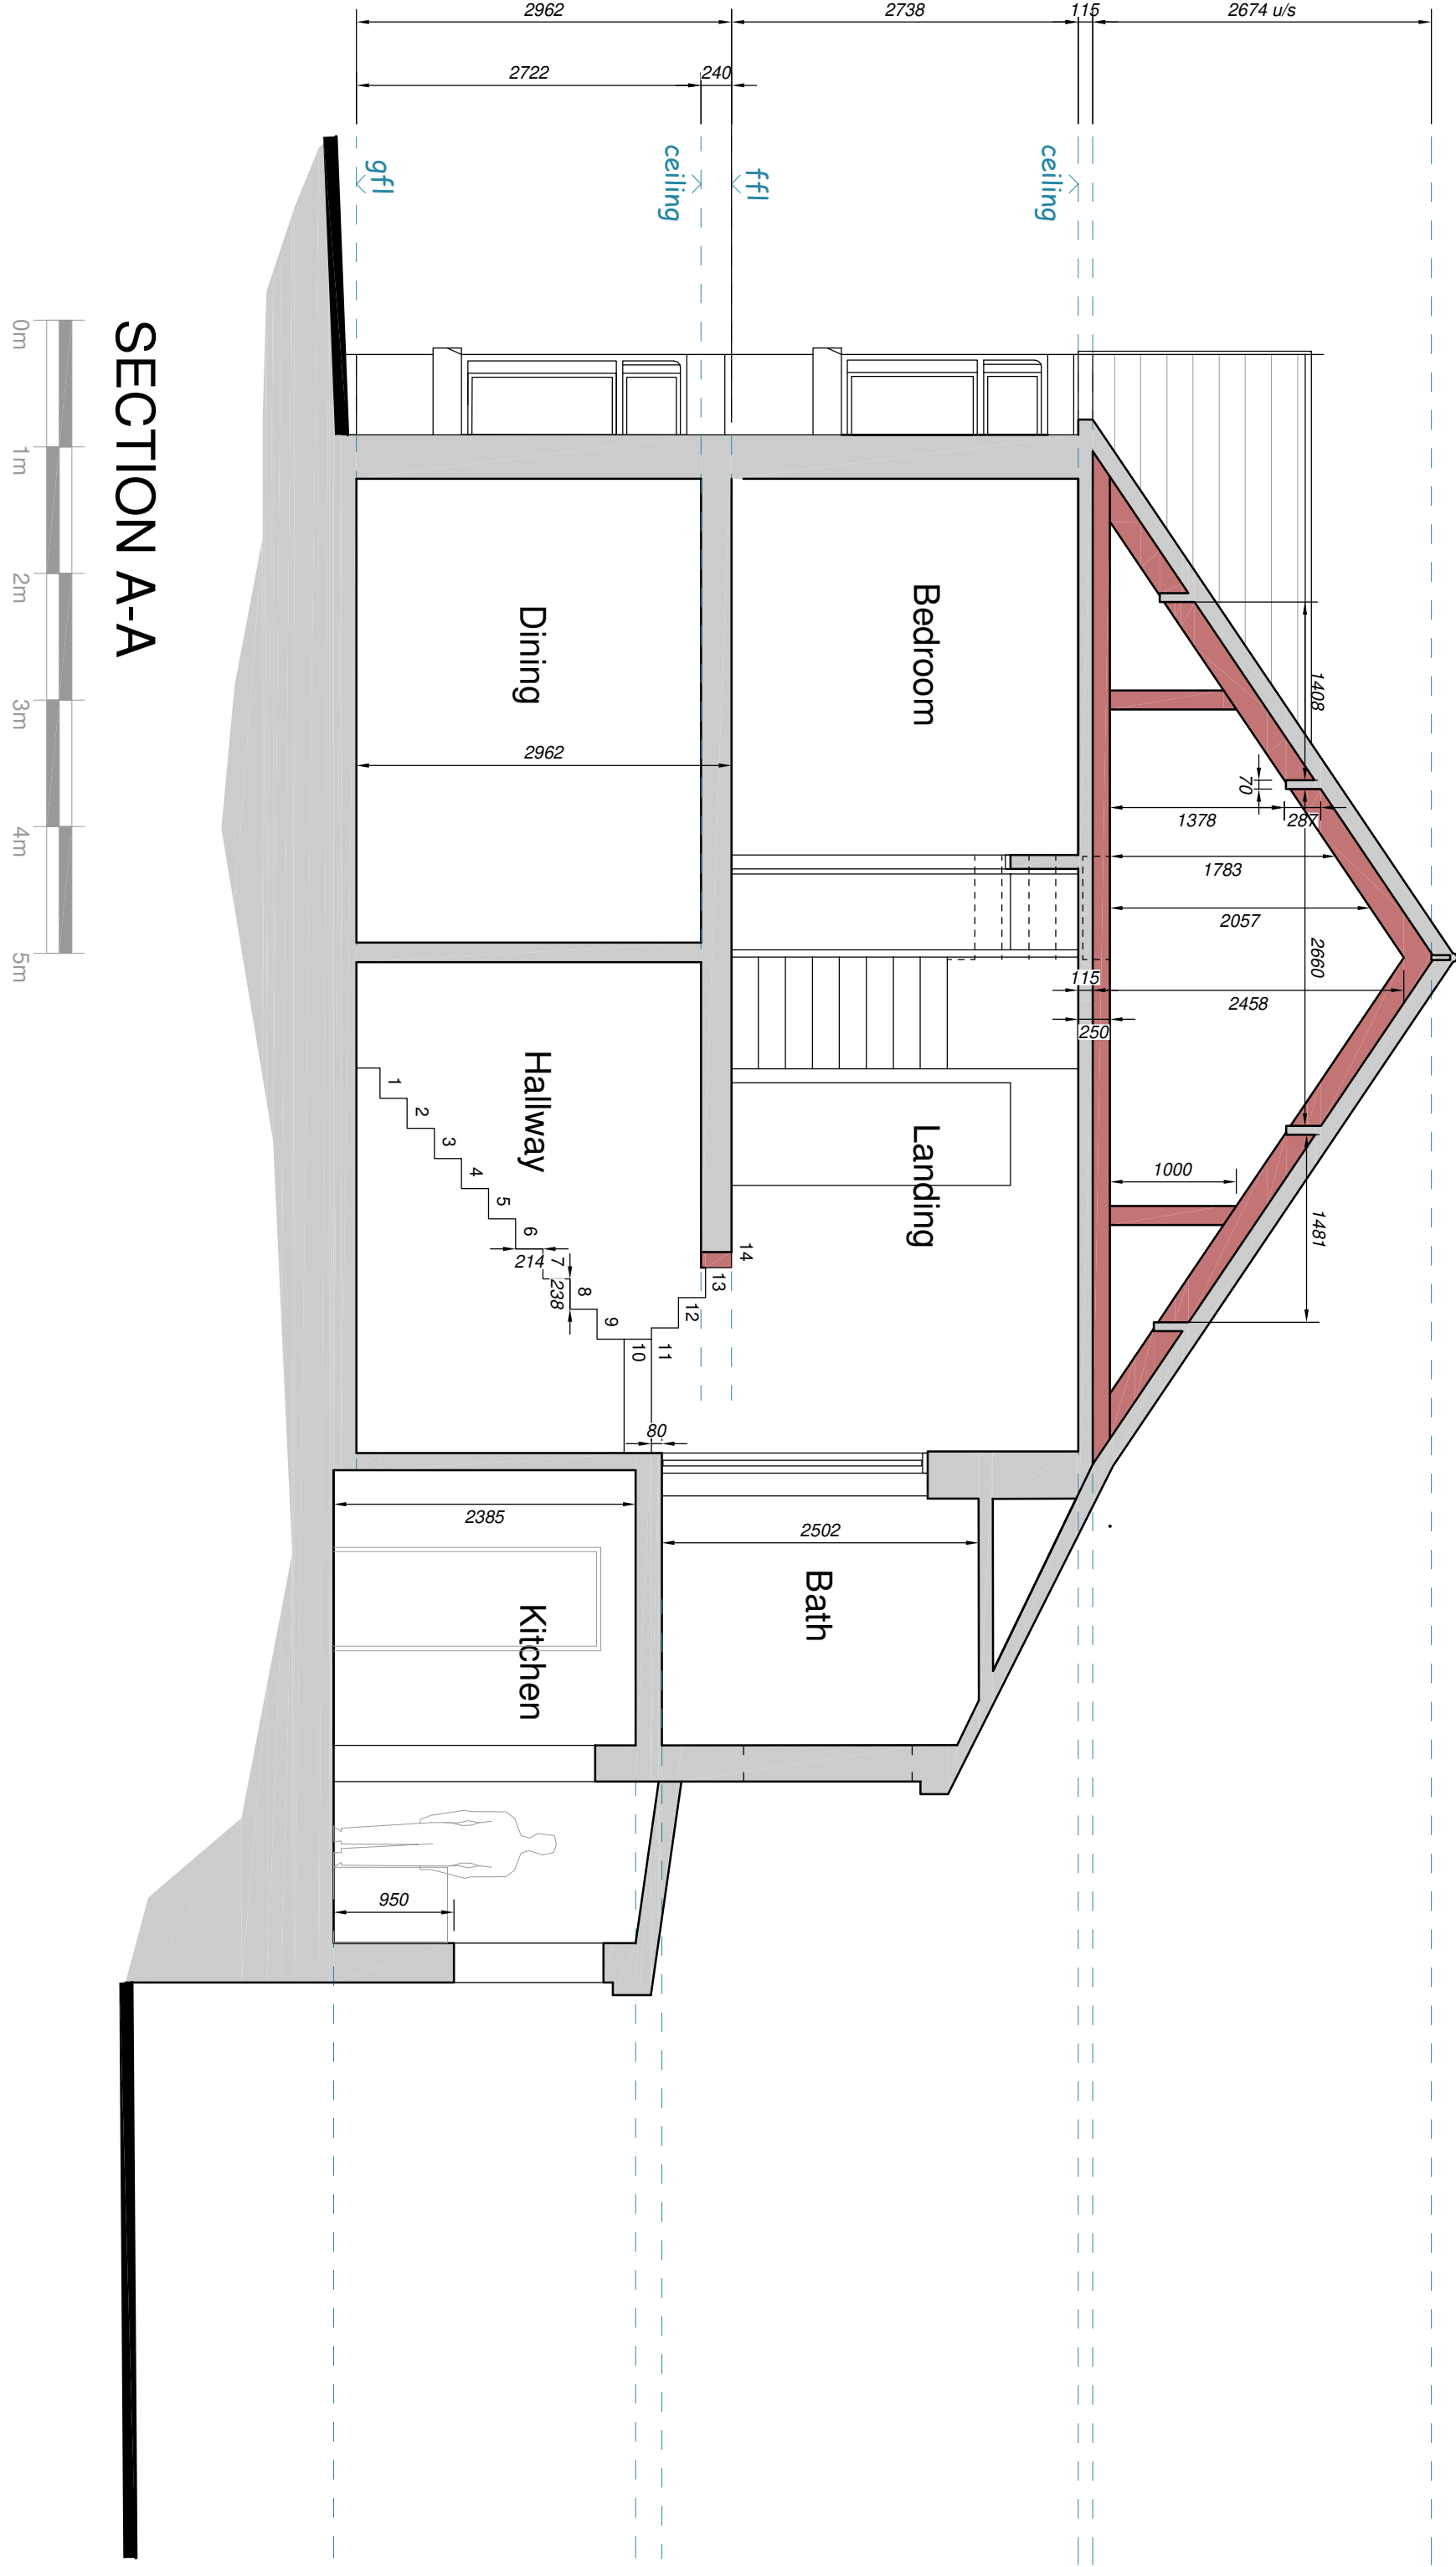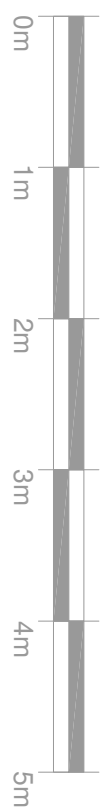

SECTION A-A

