

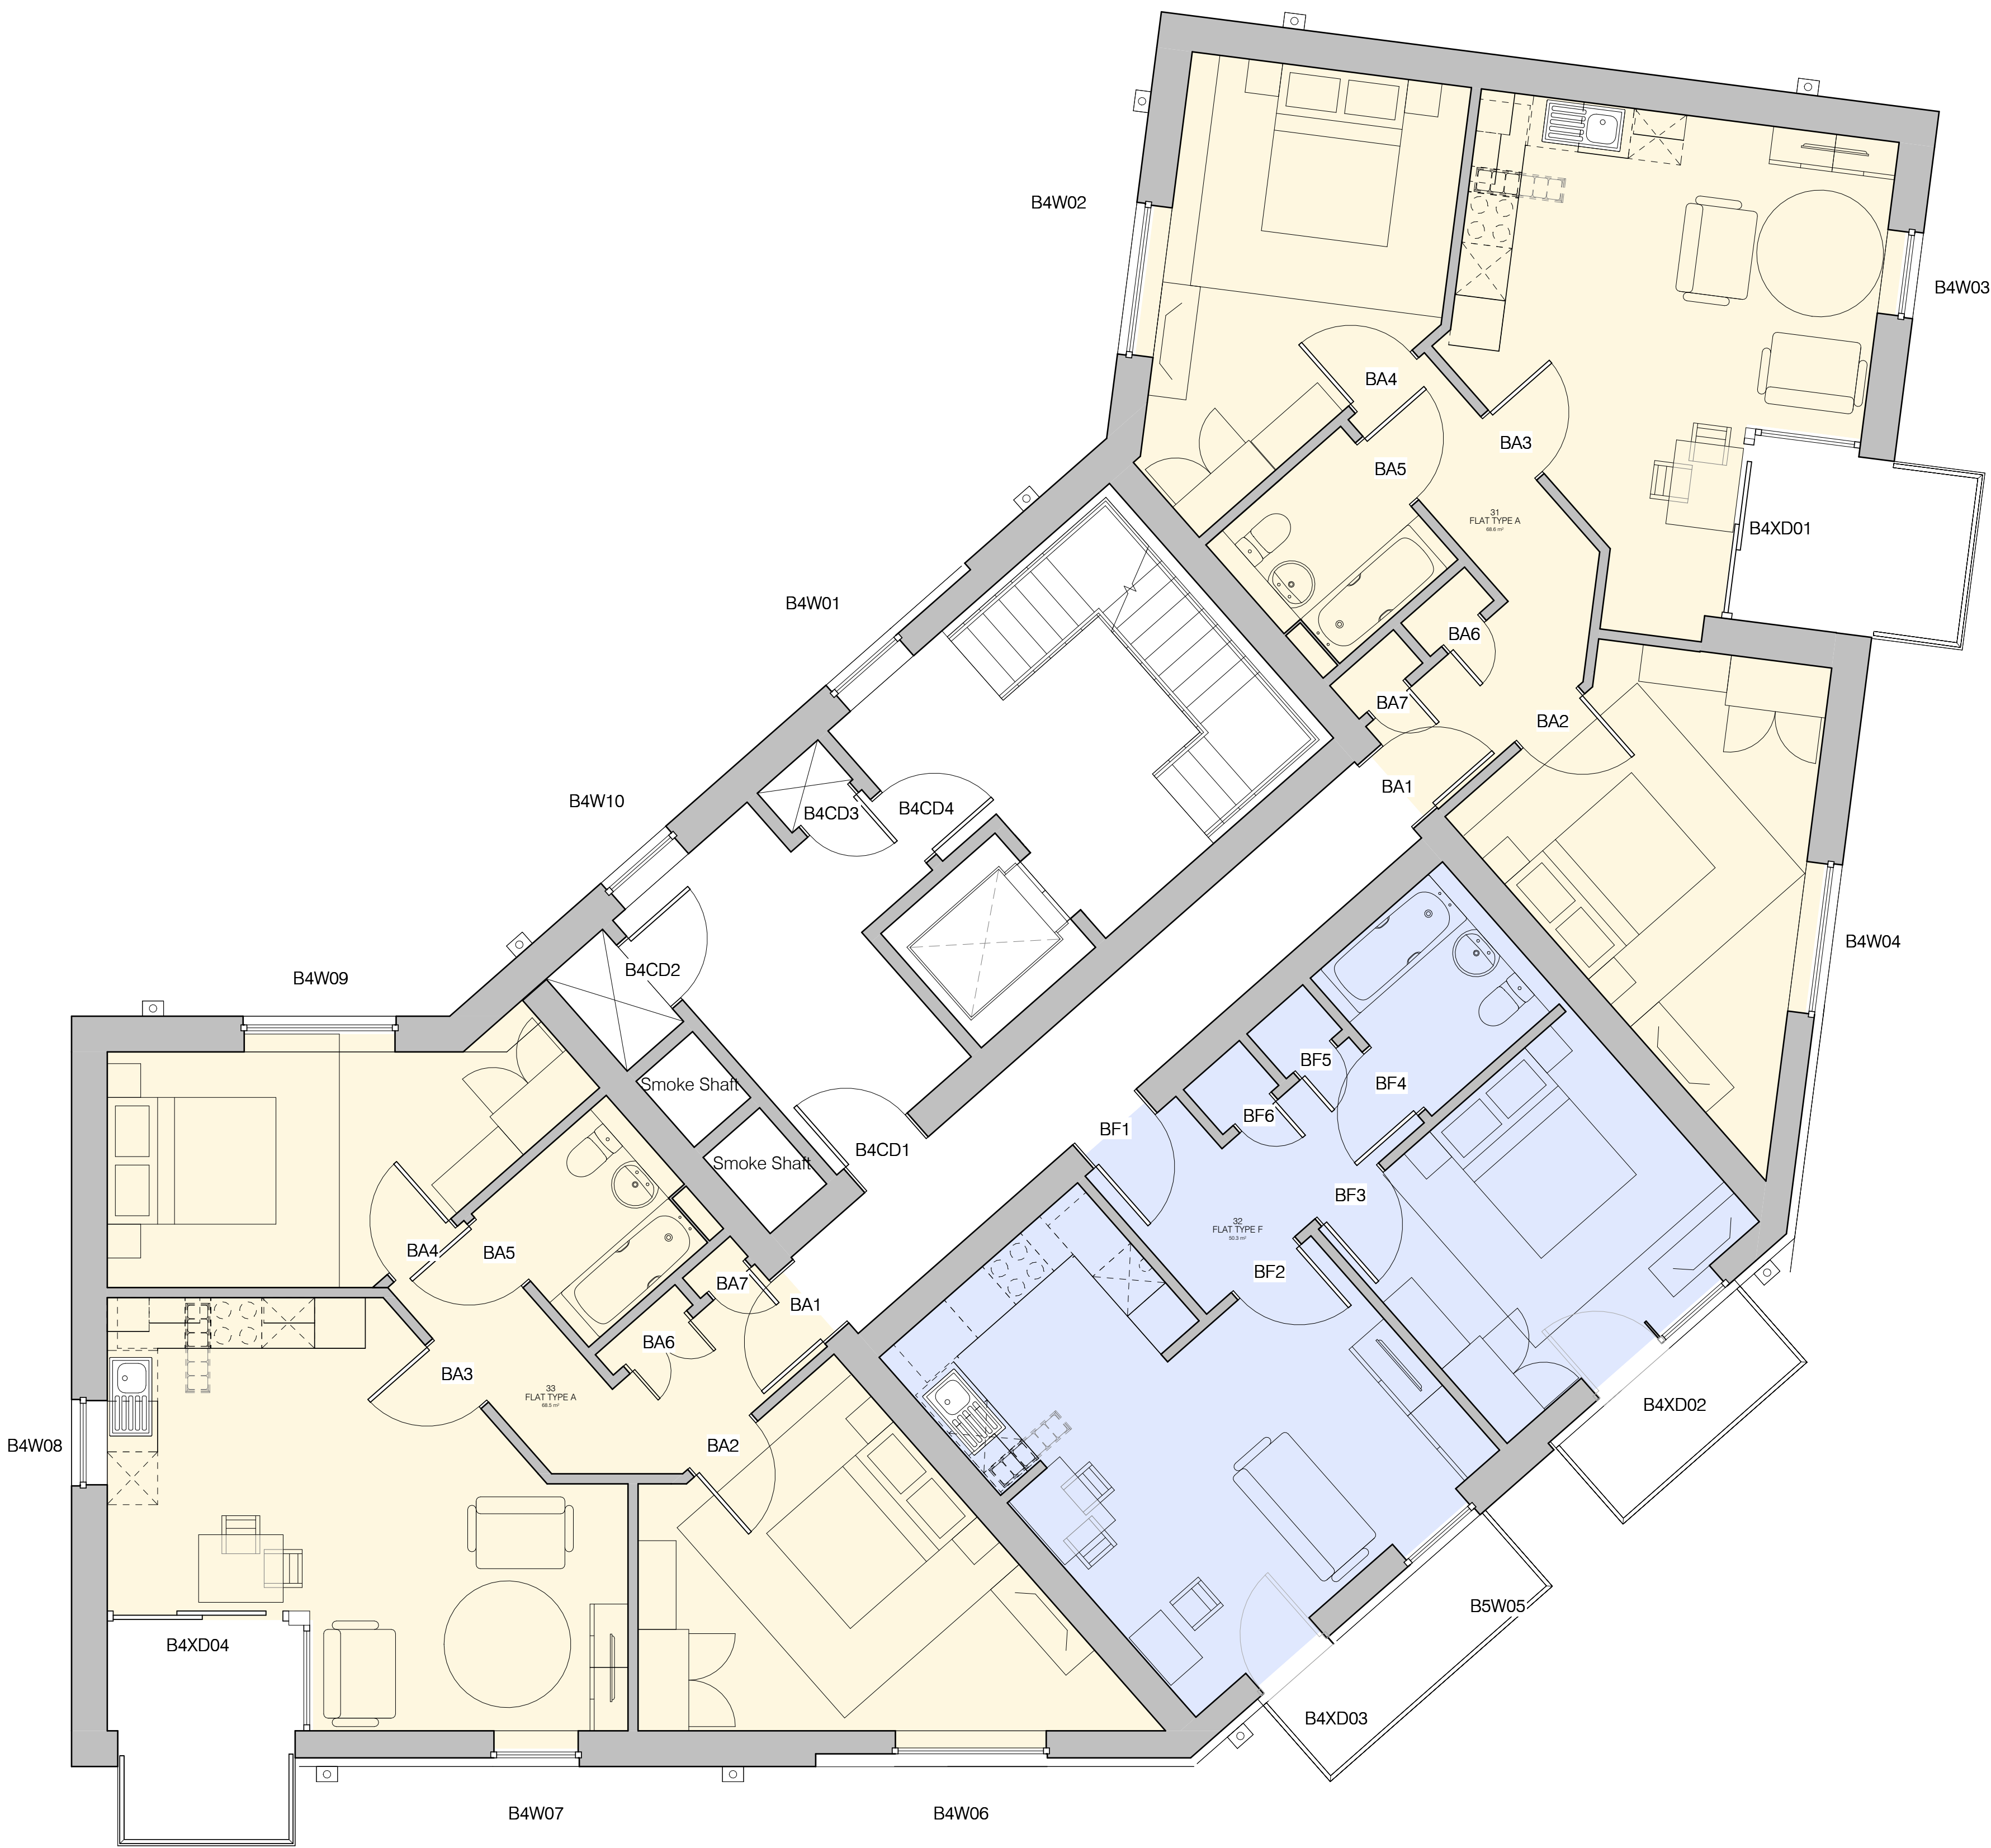


- Notes:
1. Drawings must not be scaled and any discrepancies must be reported immediately.
  2. The drawing is to be read in conjunction with all other relevant project drawings and schedules.
  3. Dimensions indicated are structural.
  4. Drawing must be printed in colour to ensure all elements are clearly identified.

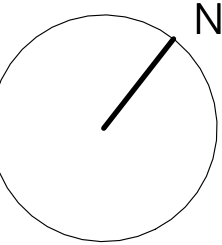

04 Fourth Floor GA Plan  
1 : 50

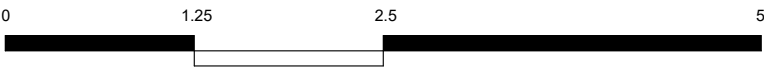

#### By Department Legend

- Flat Type A
- Flat Type F

|      |                                    |       |       |          |
|------|------------------------------------|-------|-------|----------|
| P3   | Issued for approval                | RB    | ALe   | 14.08.26 |
| P2   | Communal riser ducts reconfigured. | BD    | ALe   | 16.06.26 |
| P1   | Issued for approval                | BD    | ALe   | 10.06.26 |
| Rev. | Description                        | Drawn | Check | Date     |

**FOR APPROVAL**

**pentan**  
architects

22 Cathedral Road  
Cardiff CF11 9LJ  
t. 029 2030 8010  
info@pentan.co.uk

Project  
Usk Way, Newport  
Client  
Hedyn  
Drawing Title

Block B  
Fourth Floor GA Plan

| Job no. | Org. | Zone | Level | Type | Rate | Description | Status | Rev. |
|---------|------|------|-------|------|------|-------------|--------|------|
| 4211    | PEN  | 02   | 04    | DR   | A    | 1614        | S4     | P3   |

Scale  
1 : 50 @ A1 Date  
Jun '26

NOTES: Do not scale. All dimensions are in millimetres unless stated otherwise