

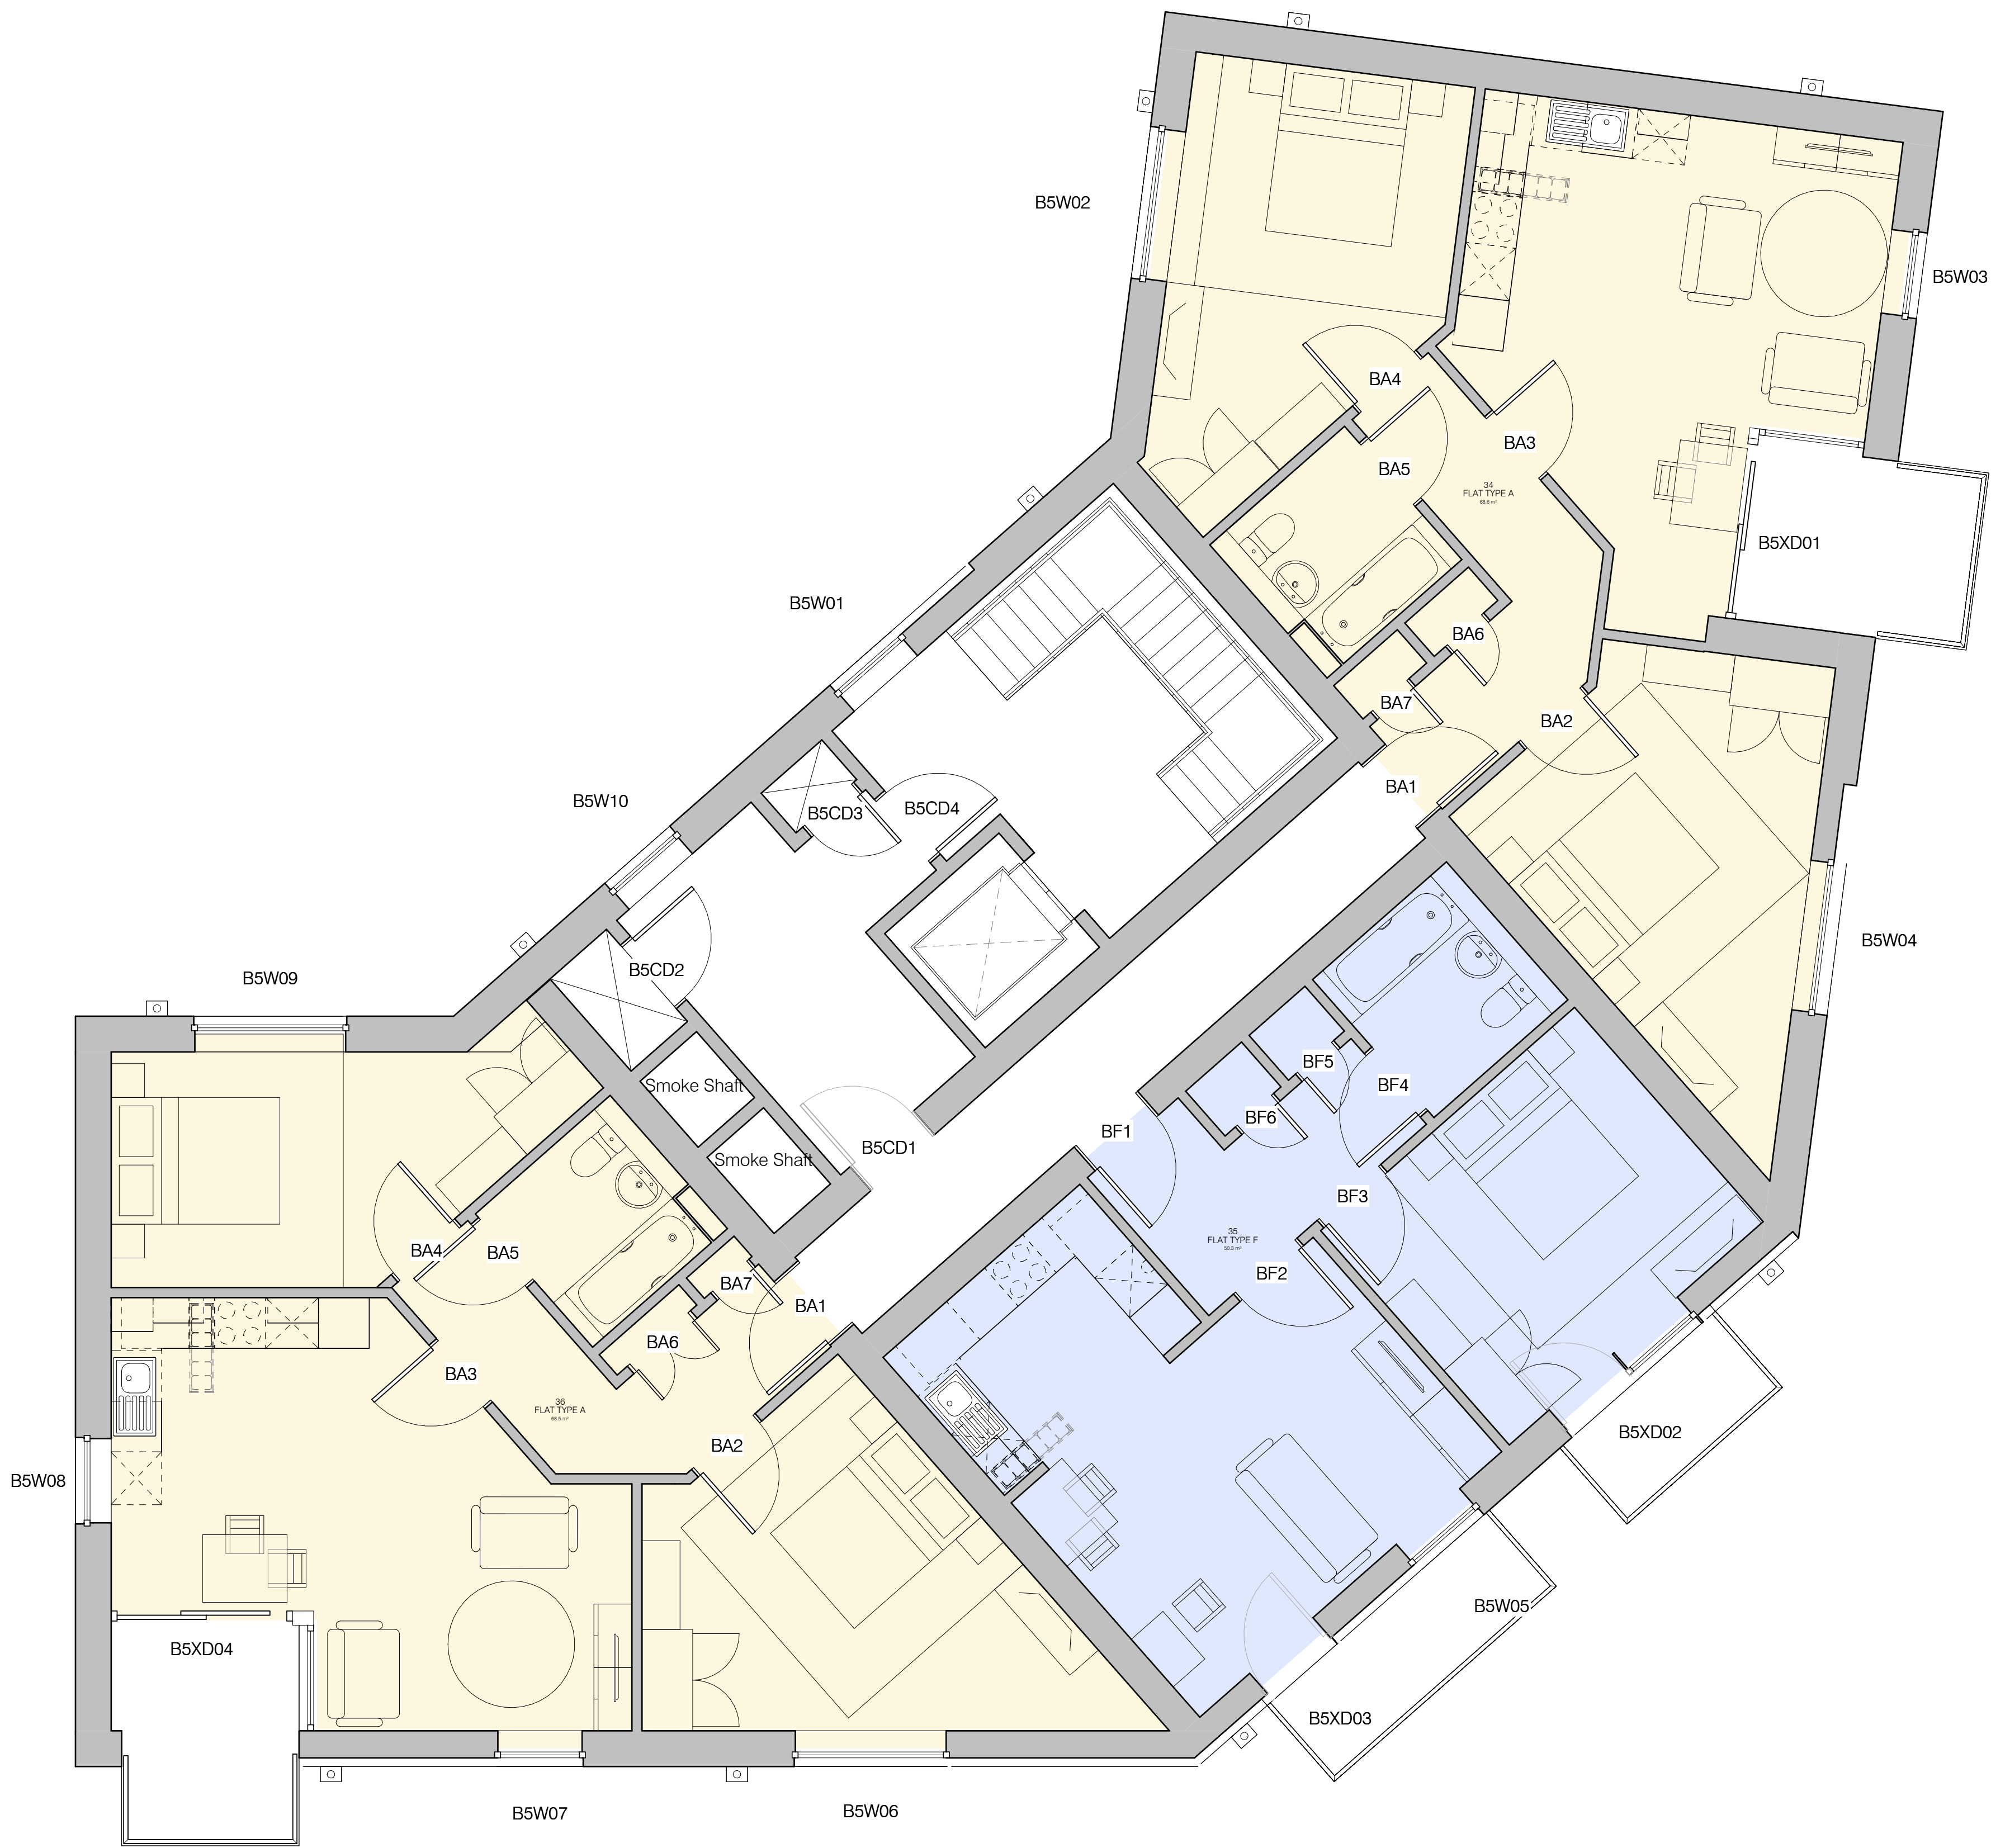


- Notes:
1. Drawings must not be scaled and any discrepancies must be reported immediately.
 2. The drawing is to be read in conjunction with all other relevant project drawings and schedules.
 3. Dimensions indicated are structural.
 4. Drawing must be printed in colour to ensure all elements are clearly identified.

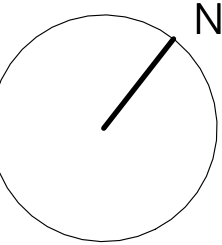

05 Fifth Floor GA Plan
1 : 50

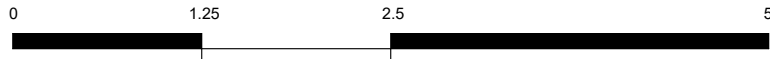

By Department Legend

- Flat Type A
- Flat Type F

P3	Issued for approval	RB	ALe	14.08.26
P2	Communal riser ducts reconfigured.	BD	ALe	16.06.26
P1	Issued for approval	BD	ALe	10.06.26
Rev.	Description	Drawn	Check	Date

FOR APPROVAL

pentan
architects

22 Cathedral Road
Cardiff CF11 9LJ
t. 029 2030 8010
info@pentan.co.uk

Project
Usk Way, Newport

Client
Hedyn

Drawing Title
Block B
Fifth Floor GA Plan

Job no.	Org.	Zone	Level	Type	Role	Description	Status	Rev.
4211	PEN	02	05	DR	A	1615	S4	P3

Scale
1 : 50 @ A1 Date
Jun '26

NOTES: Do not scale. All dimensions are in millimetres unless stated otherwise