



- Notes:
1. Drawings must not be scaled and any discrepancies must be reported immediately.
 2. The drawing is to be read in conjunction with all other relevant project drawings and schedules.
 3. Dimensions indicated are structural.
 4. Drawing must be printed in colour to ensure all elements are clearly identified.

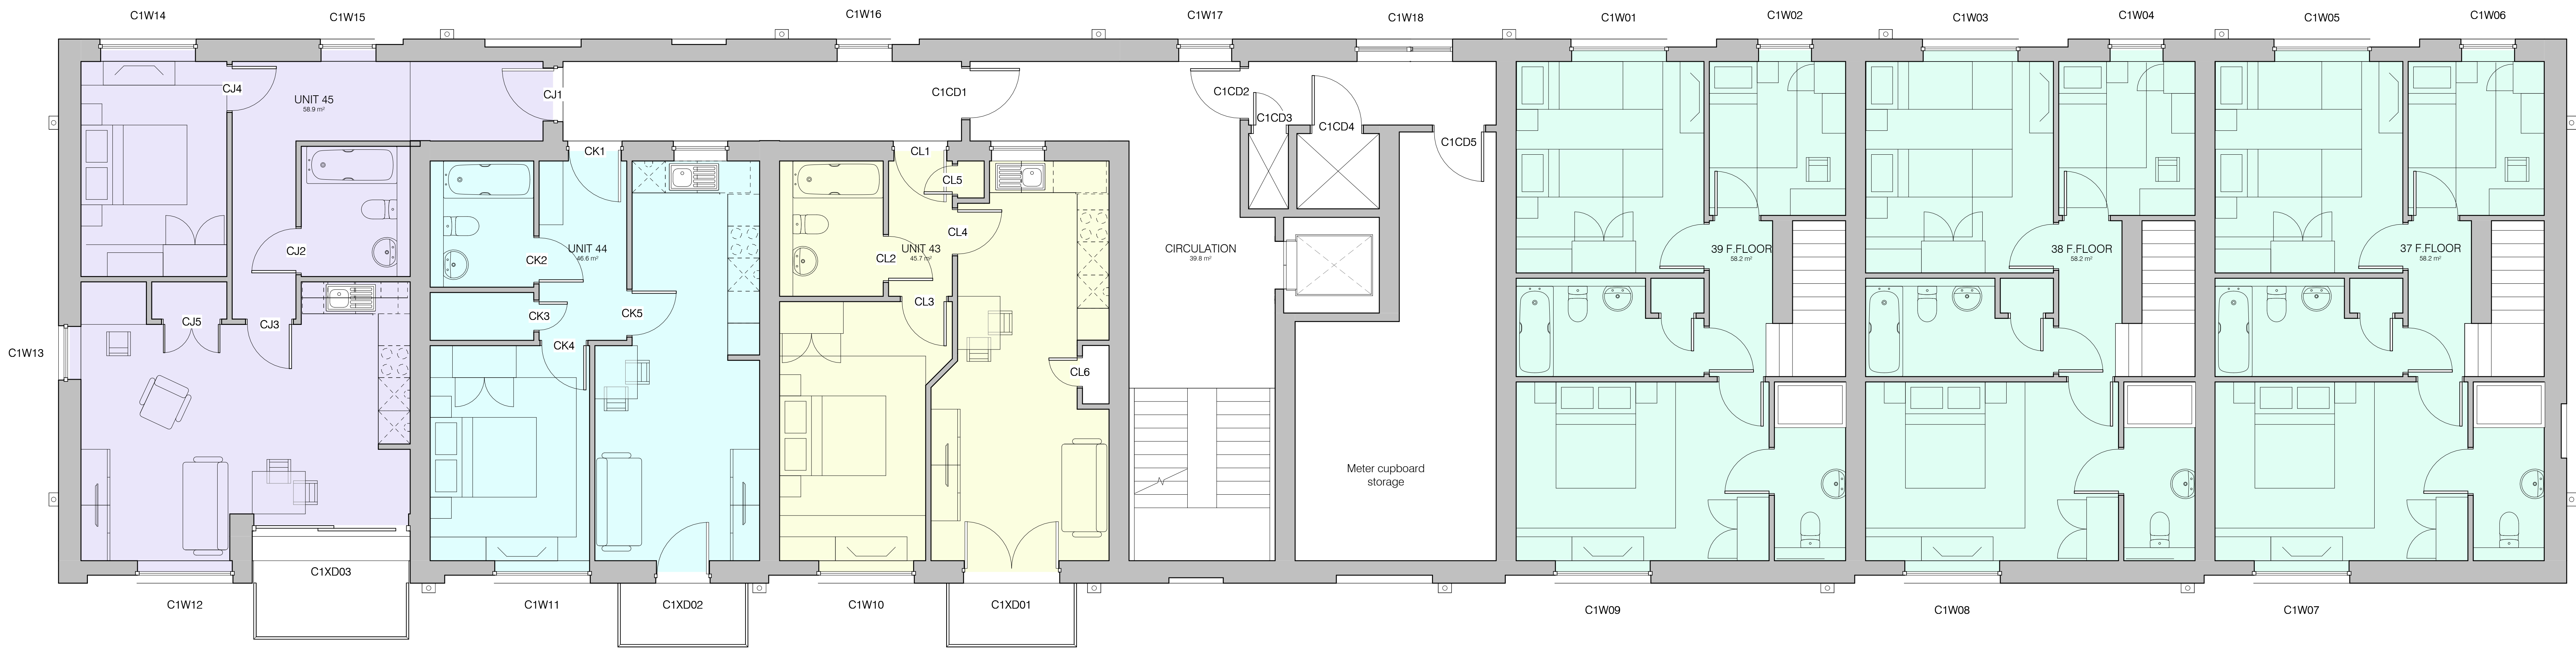

01 First Floor GA Plan
1:50

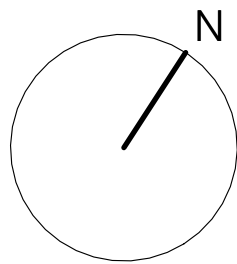

By Department Legend

- Flat Type J
- Flat Type K
- Flat Type L
- Flat Type Z

Rev.	Description	Drawn	Check	Date
P3	Projecting brickwork detailing to lower levels omitted. Louvre added adjacent to window C1W18. Issued for approval.	BD	AL	04.08.20
P2	Communal riser ducts reconfigured.	BD	AL	10.06.20
P1	Issued for approval.	BD	AL	10.06.20

FOR APPROVAL

pentan
architects

22 Cathedral Road
Cardiff CF11 6LJ
t. 029 2030 9010
info@pentan.co.uk

Project
Usk Way, Newport

Client
HEDYN

Drawing No.
Block C
01 First Floor GA Plan

Job no.	Disc	Zone	Level	Type	Role	Description	Status	Rev.
4211	PEN	03	01	DR	A	1621	S4	P3

Scale
1 : 50
Date
Jun 25

NOTES: Do not scale. All dimensions are in millimetres unless stated otherwise.