

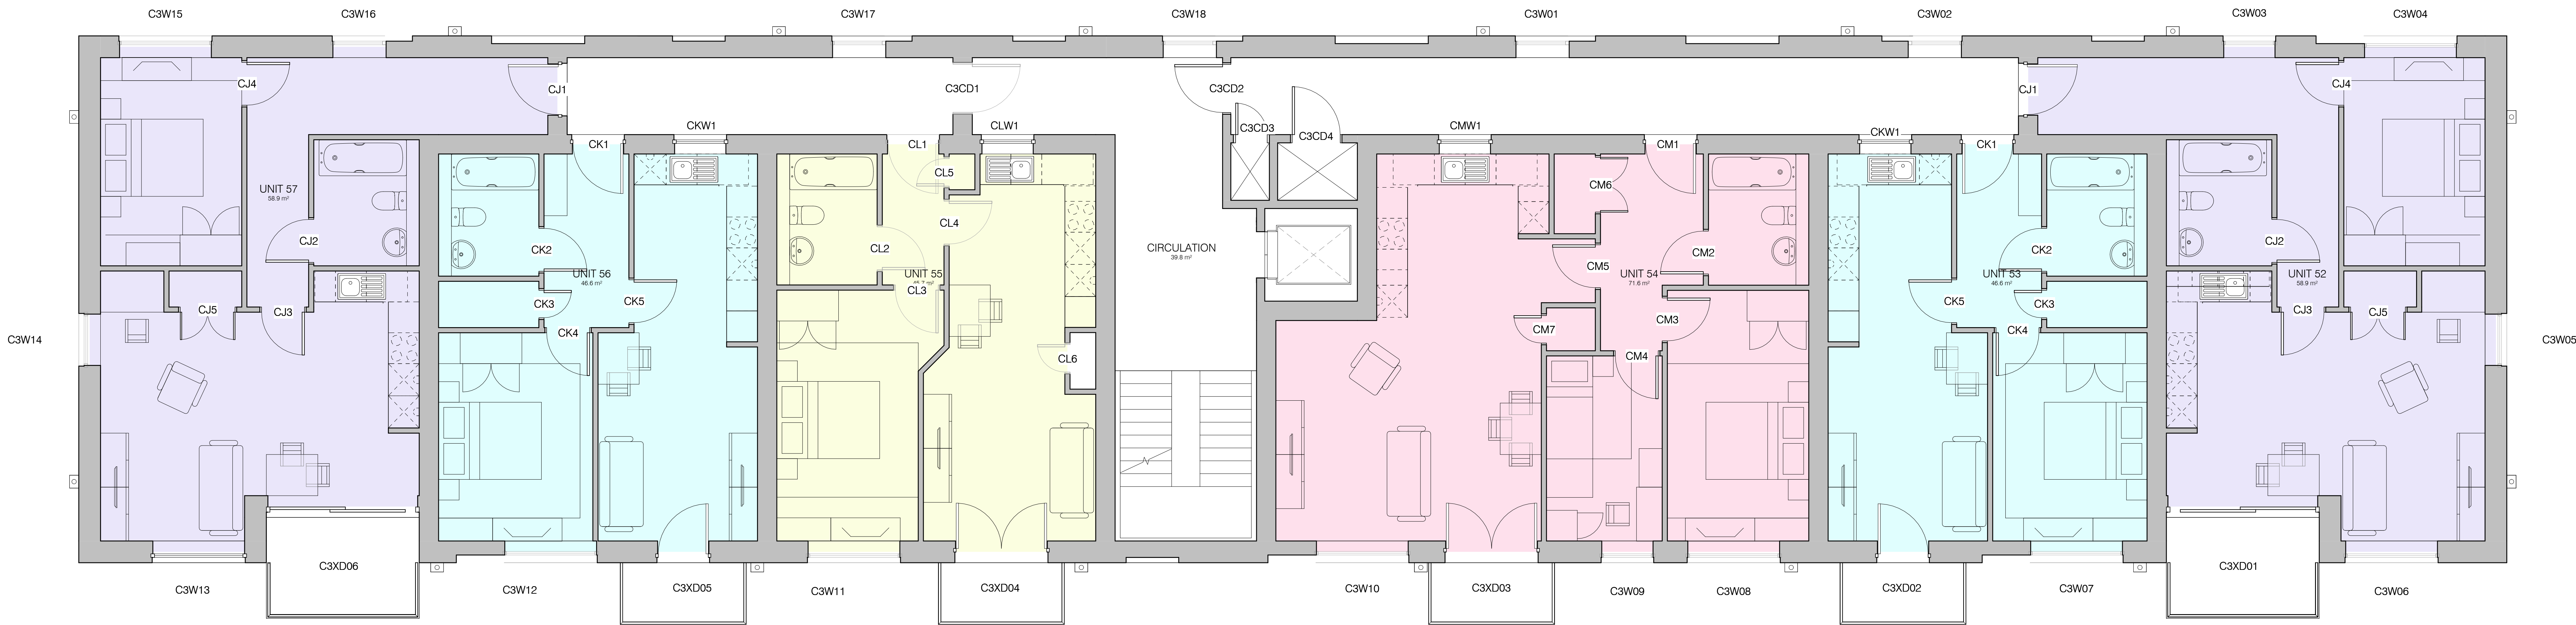


- Notes:
1. Drawings must not be scaled and any discrepancies must be reported immediately.
 2. The drawing is to be read in conjunction with all other relevant project drawings and schedules.
 3. Dimensions indicated are structural.
 4. Drawing must be printed in colour to ensure all elements are clearly identified.

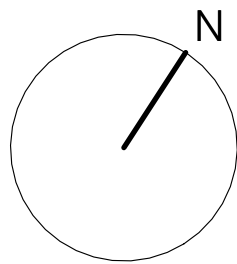

03 Third Floor GA Plan
1 : 50

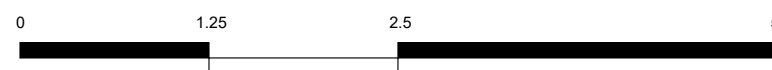

By Department Legend

- Flat Type J
- Flat Type K
- Flat Type L
- Flat Type M

P3	Issued for approval	RB	ALe	04.08.20
P2	Communal user ducts reconfigured	BD	ALe	10.06.20
P1	Issued for approval	BD	ALe	10.06.20
Rev.	Description	Drawn	Check	Date

FOR APPROVAL

pentan
architects

22 Cathedral Road
Cardiff CF11 6LJ
t. 029 2030 9010
info@pentan.co.uk

Project
Usk Way, Newport

Client
HEDYN

Drawing No.
Block C
03 Third Floor GA Plan

Job No.	Disc	Zone	Level	Type	Role	Description	Status	Rev.
4211 - PEN - 03 - 03 - DR - A - 1623							S4	P3

Scale
1 : 50 @ A0 Jun 25

NOTES: Do not scale. All dimensions are in millimetres unless stated otherwise.