
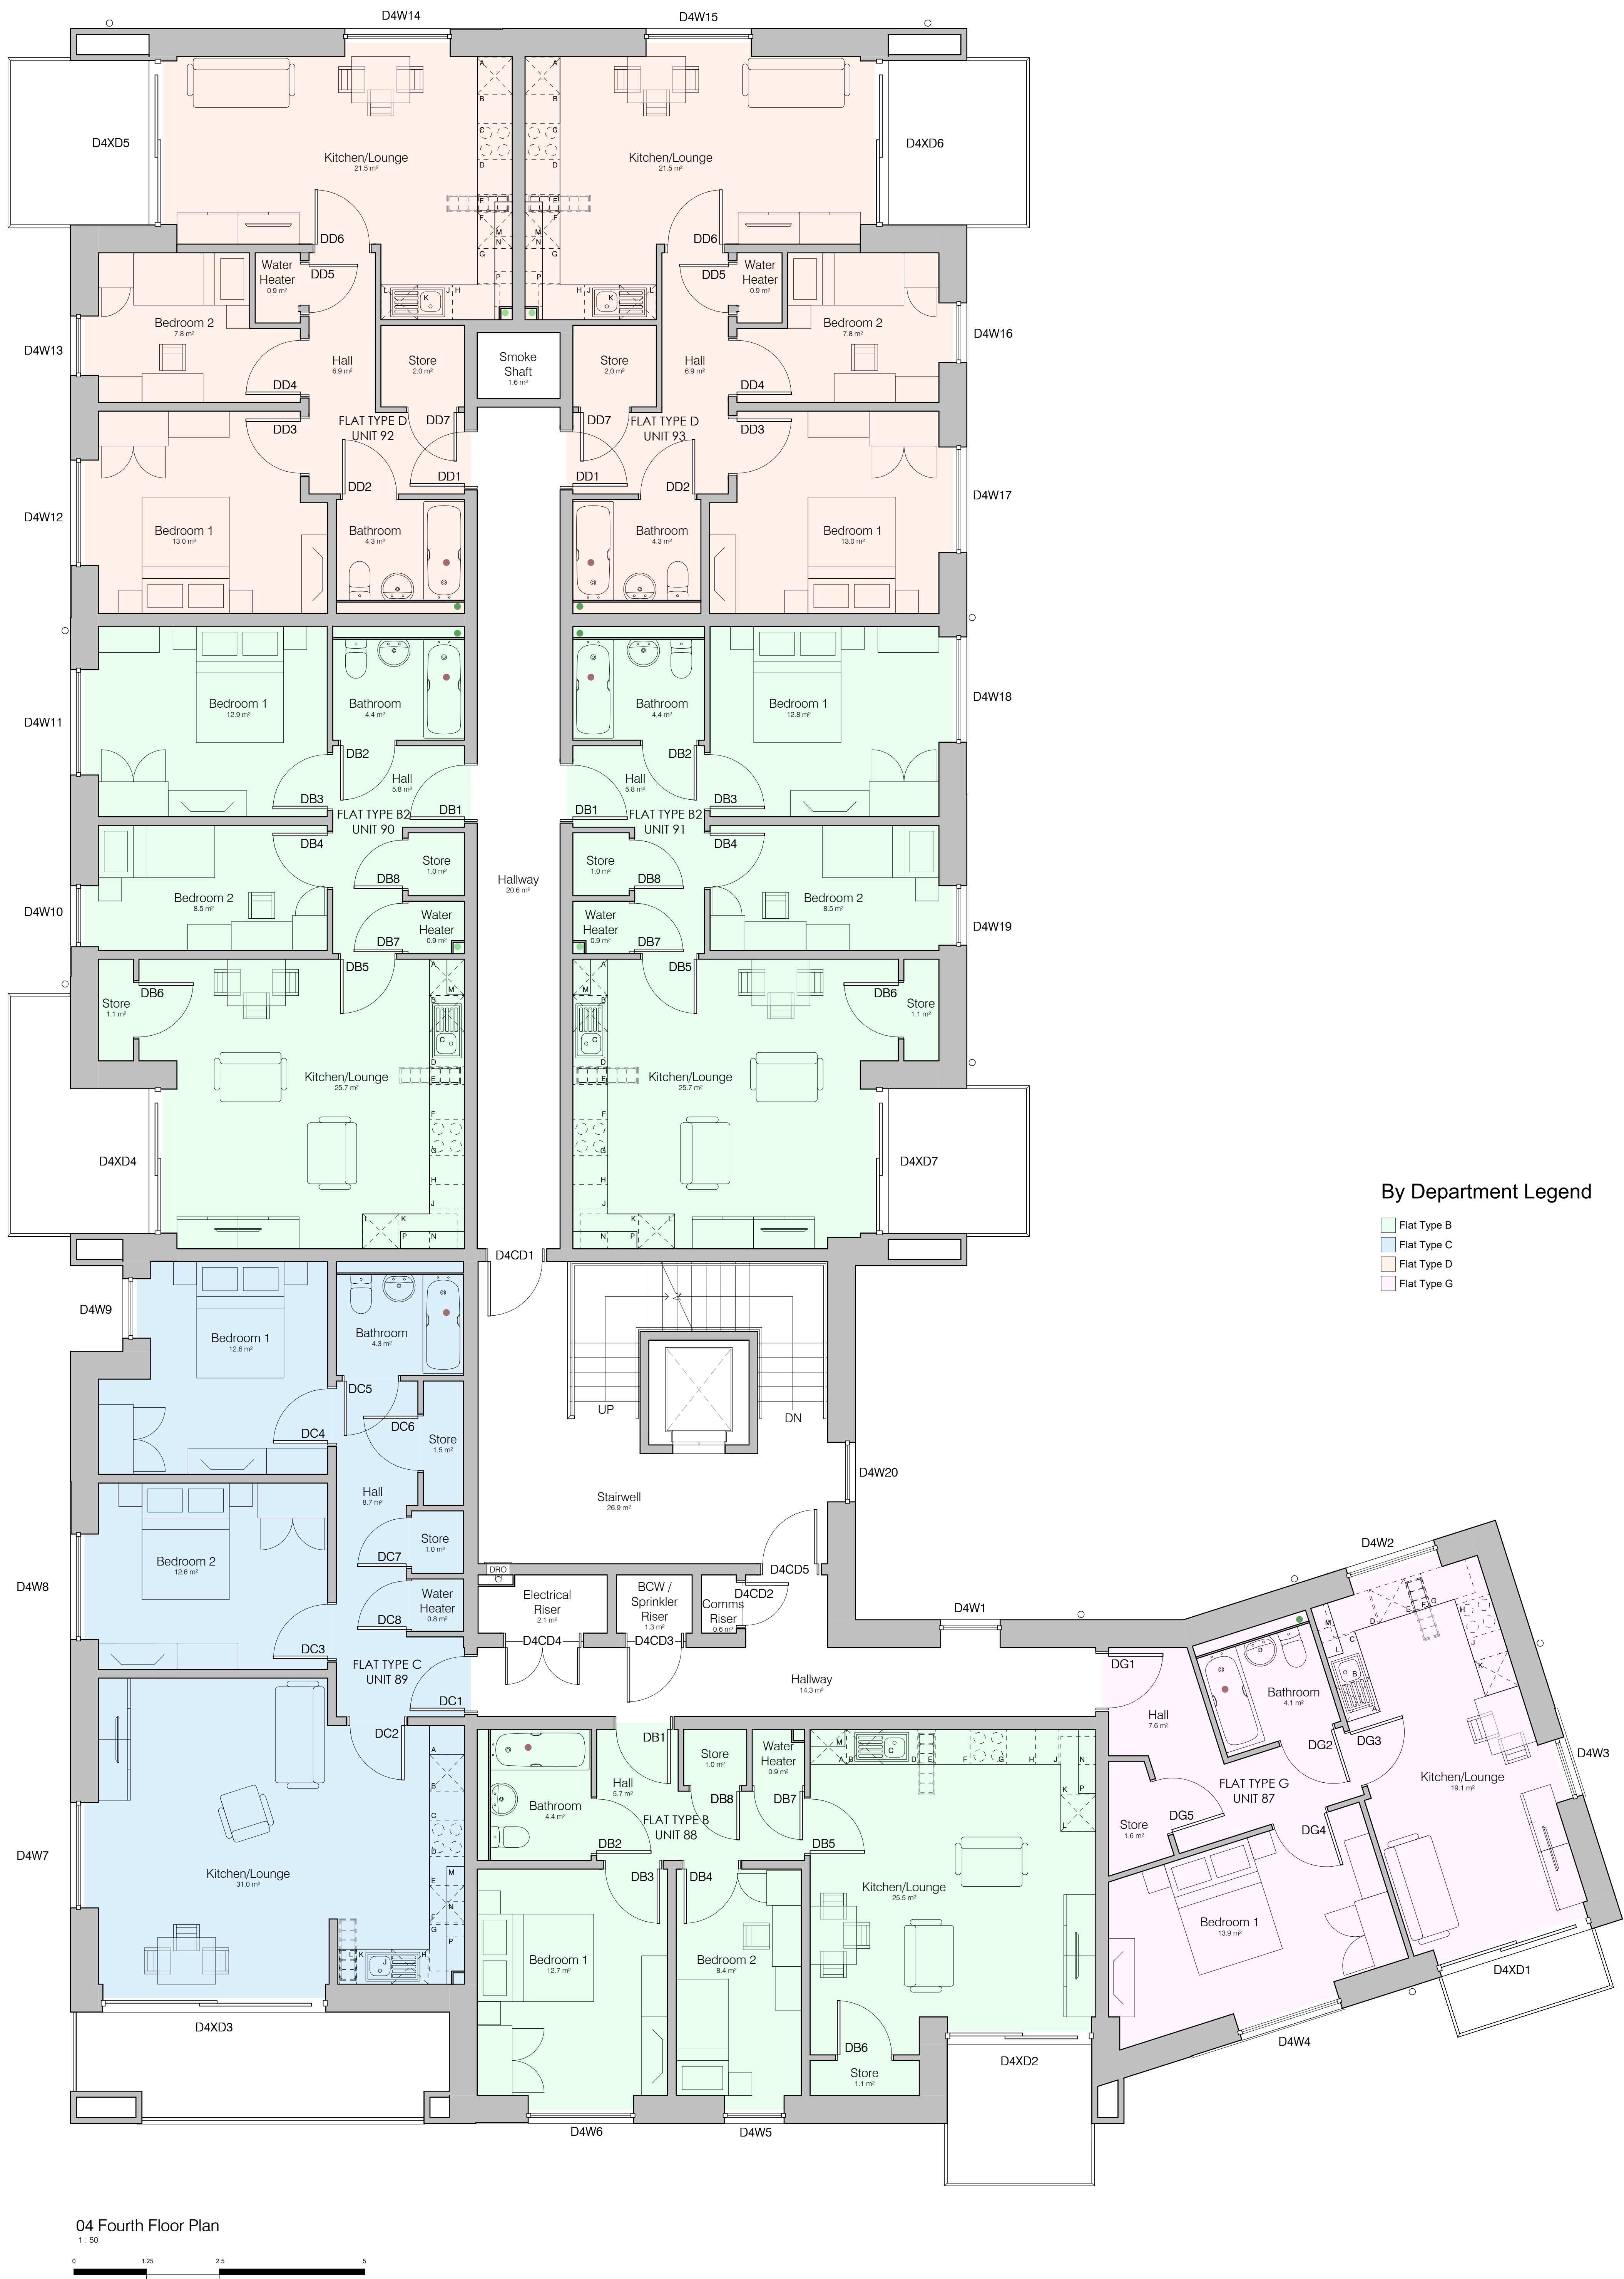


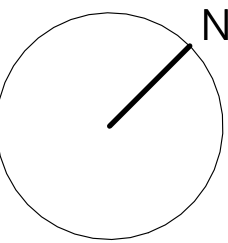

P3	Issued for approval	RB	ALA	14.06.26
P2	Stair core and communal riser ducts reconfigured	BD	ALA	16.06.26
P1	Issued for approval	BD	ALA	10.06.26
Rev.	Description	Drawn	Check	Date