


Floor Plan Drawing.

Scale 1.50 @ A1

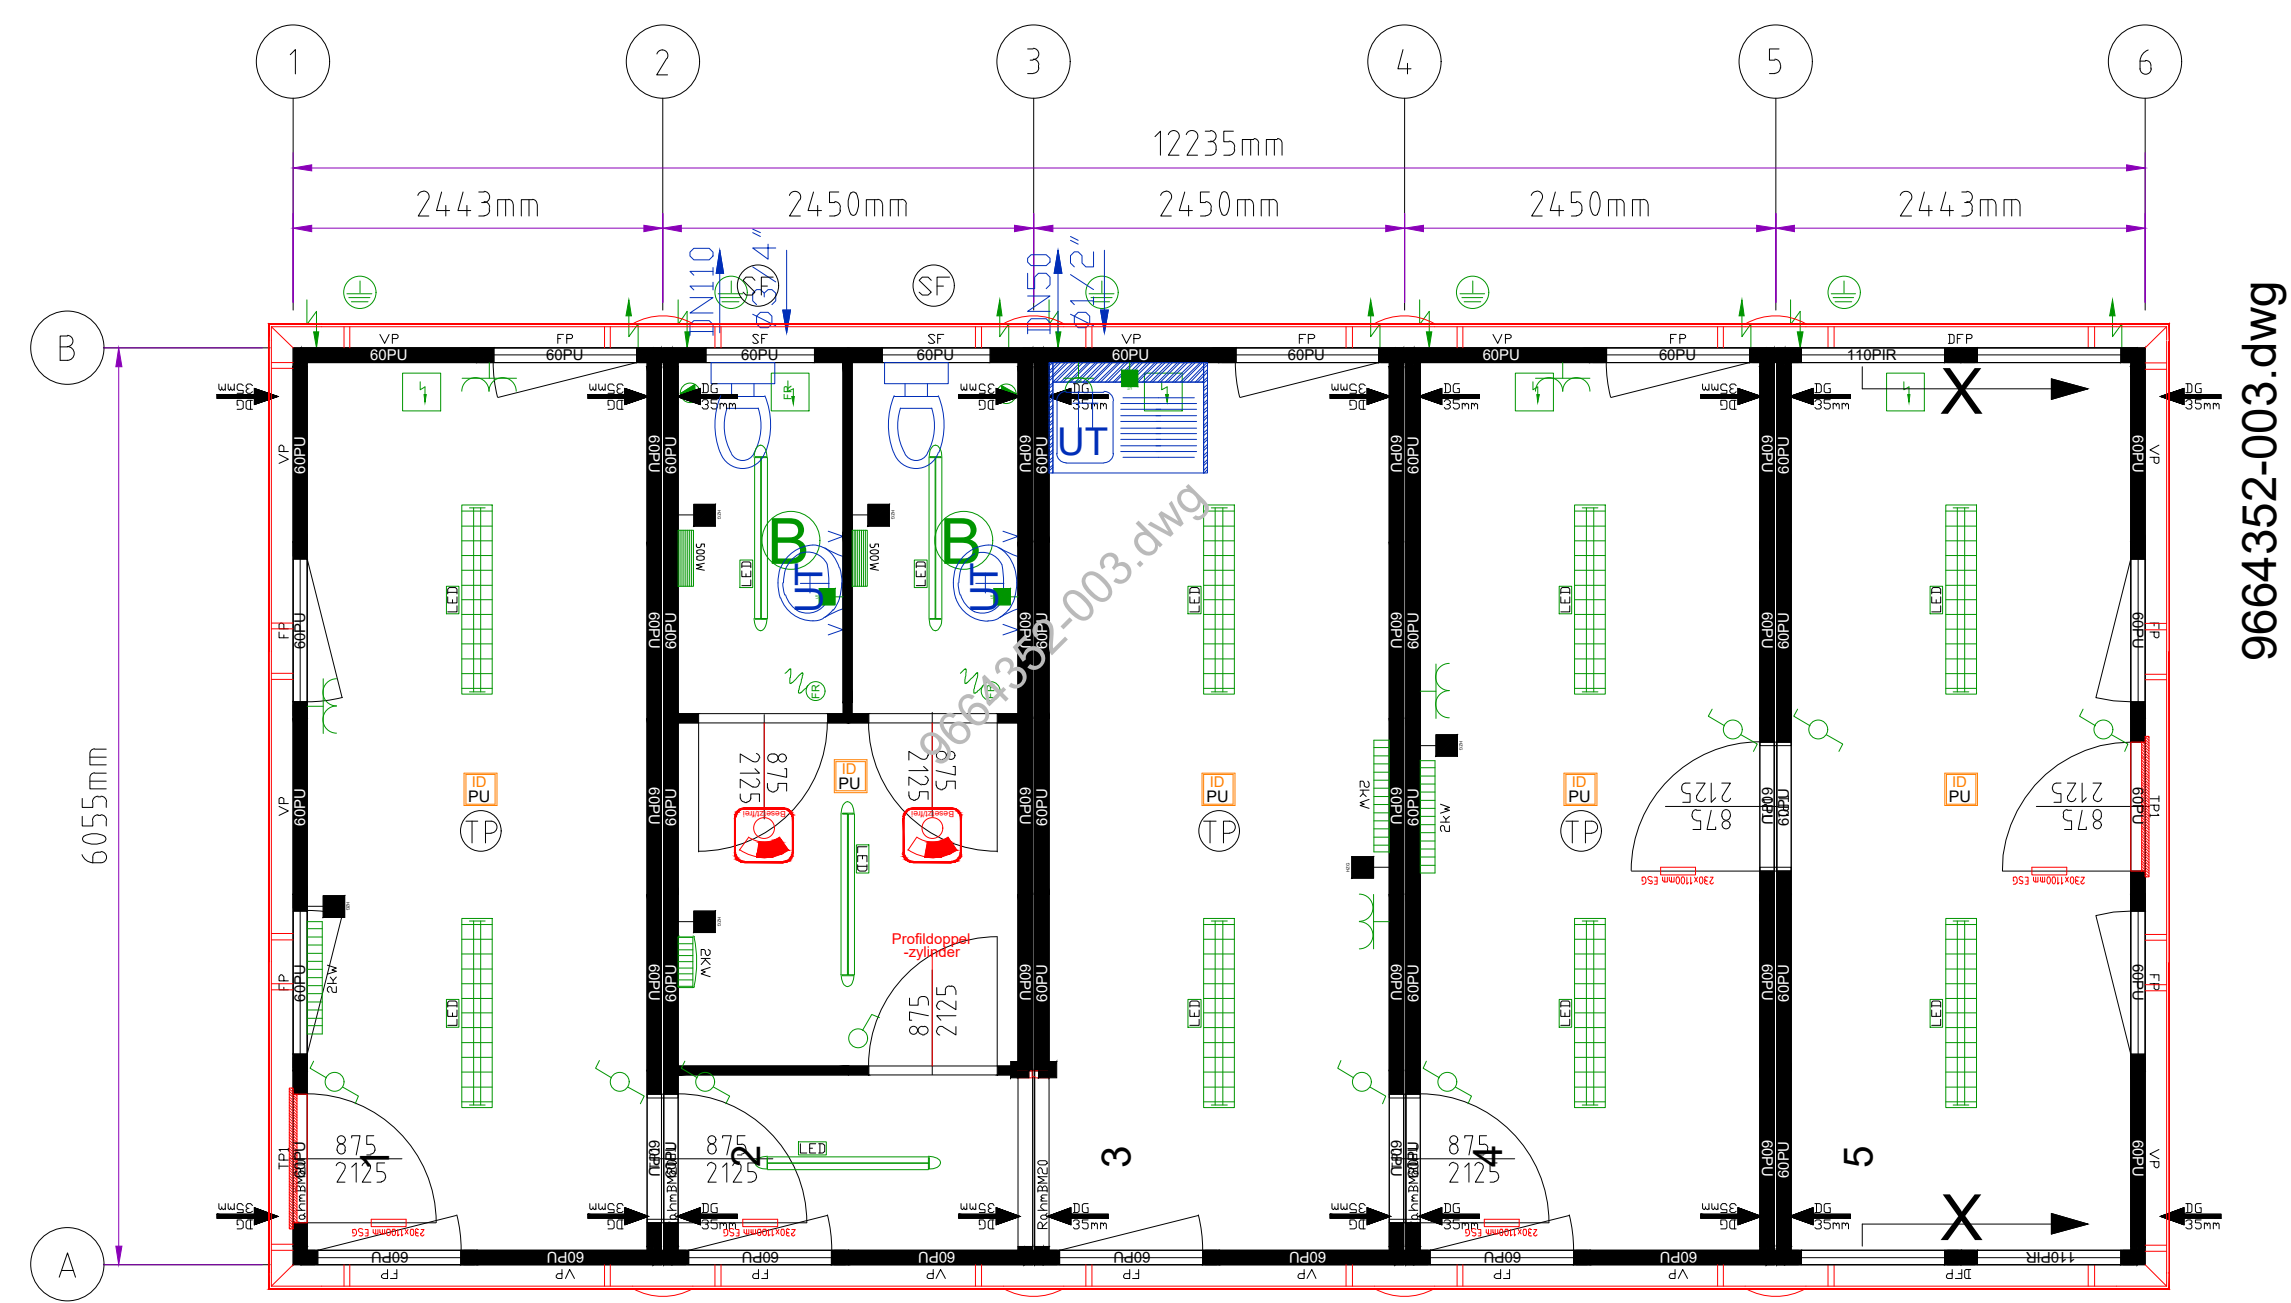

Modular building consisting of:
cabins: 5x20'
internal height: 2540 mm
colour: R: RAL 7035 P:RAL 7035

General

- Internal finish: white
-  steel sheet version (complete)
-  Transpack (flatpacked) version
- neutralised

Electrics

- Electric GB (230V/32A/3-poles)
- B....motion detector
- ...LED lighting

Floor assembly

- Forklift pocket distance: 1660 mm
- Floor insulation: 60 mm mineral wool

Roof assembly

- Roof insulation: 100 mm mineral wool
- 4 pcs. cable openings in roof frame

panels

- PU-panels (60 mm)
- incl. skirting

Doors

- internal doors with cylinder
-  Door with WC-knob (Engaged/Vacant display)

window

- Floor to window frame height: 1030 mm
- Gas filled window
- Alu roller shutter

Sanitary

- flushing cistern with water saving device

Additional material

- door linking kit for modular buildings (without frame)
-  fascia RAL 7035

Miscellaneous

- X.... Wall insulation: 110 mm PIR