
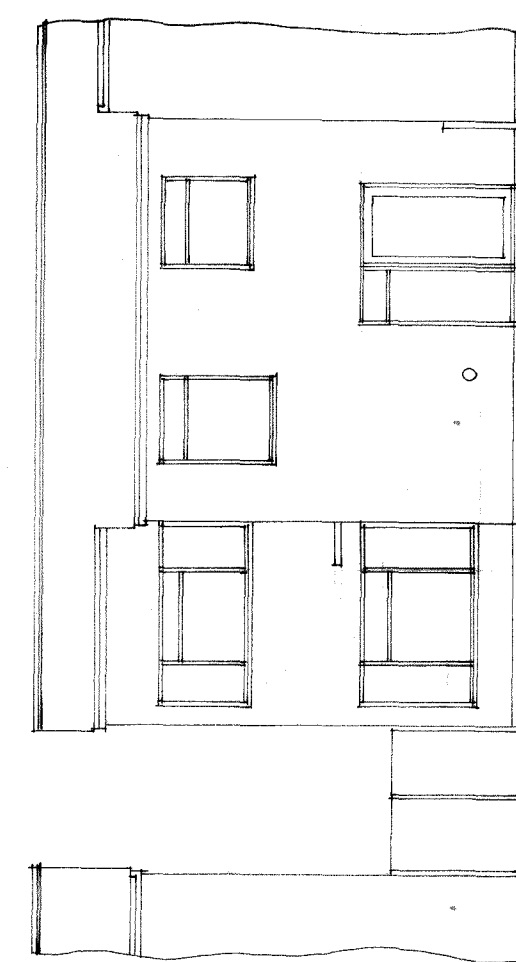
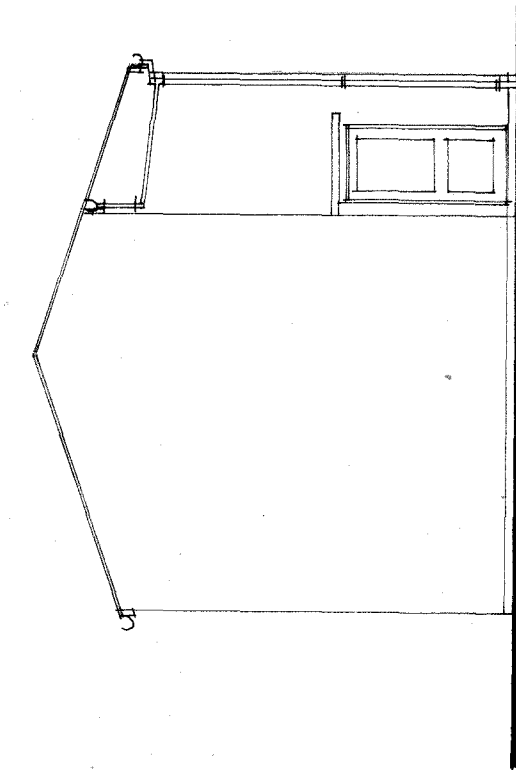
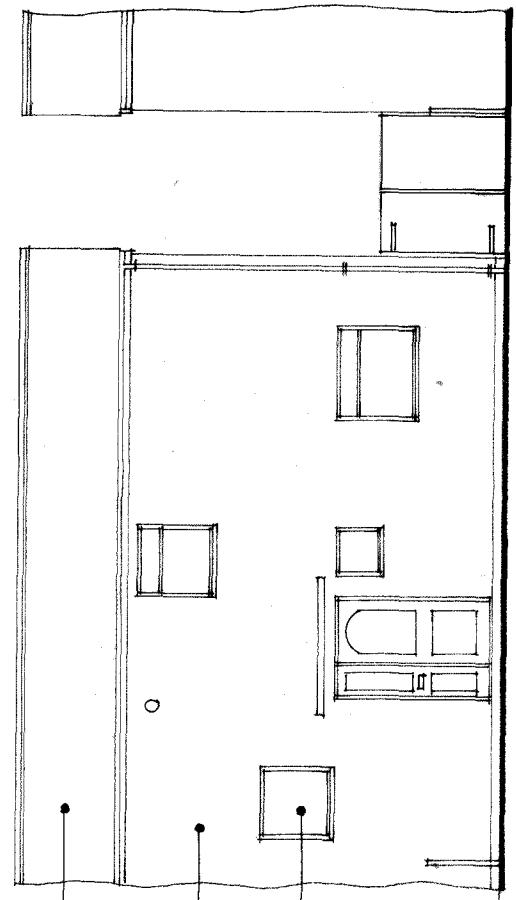


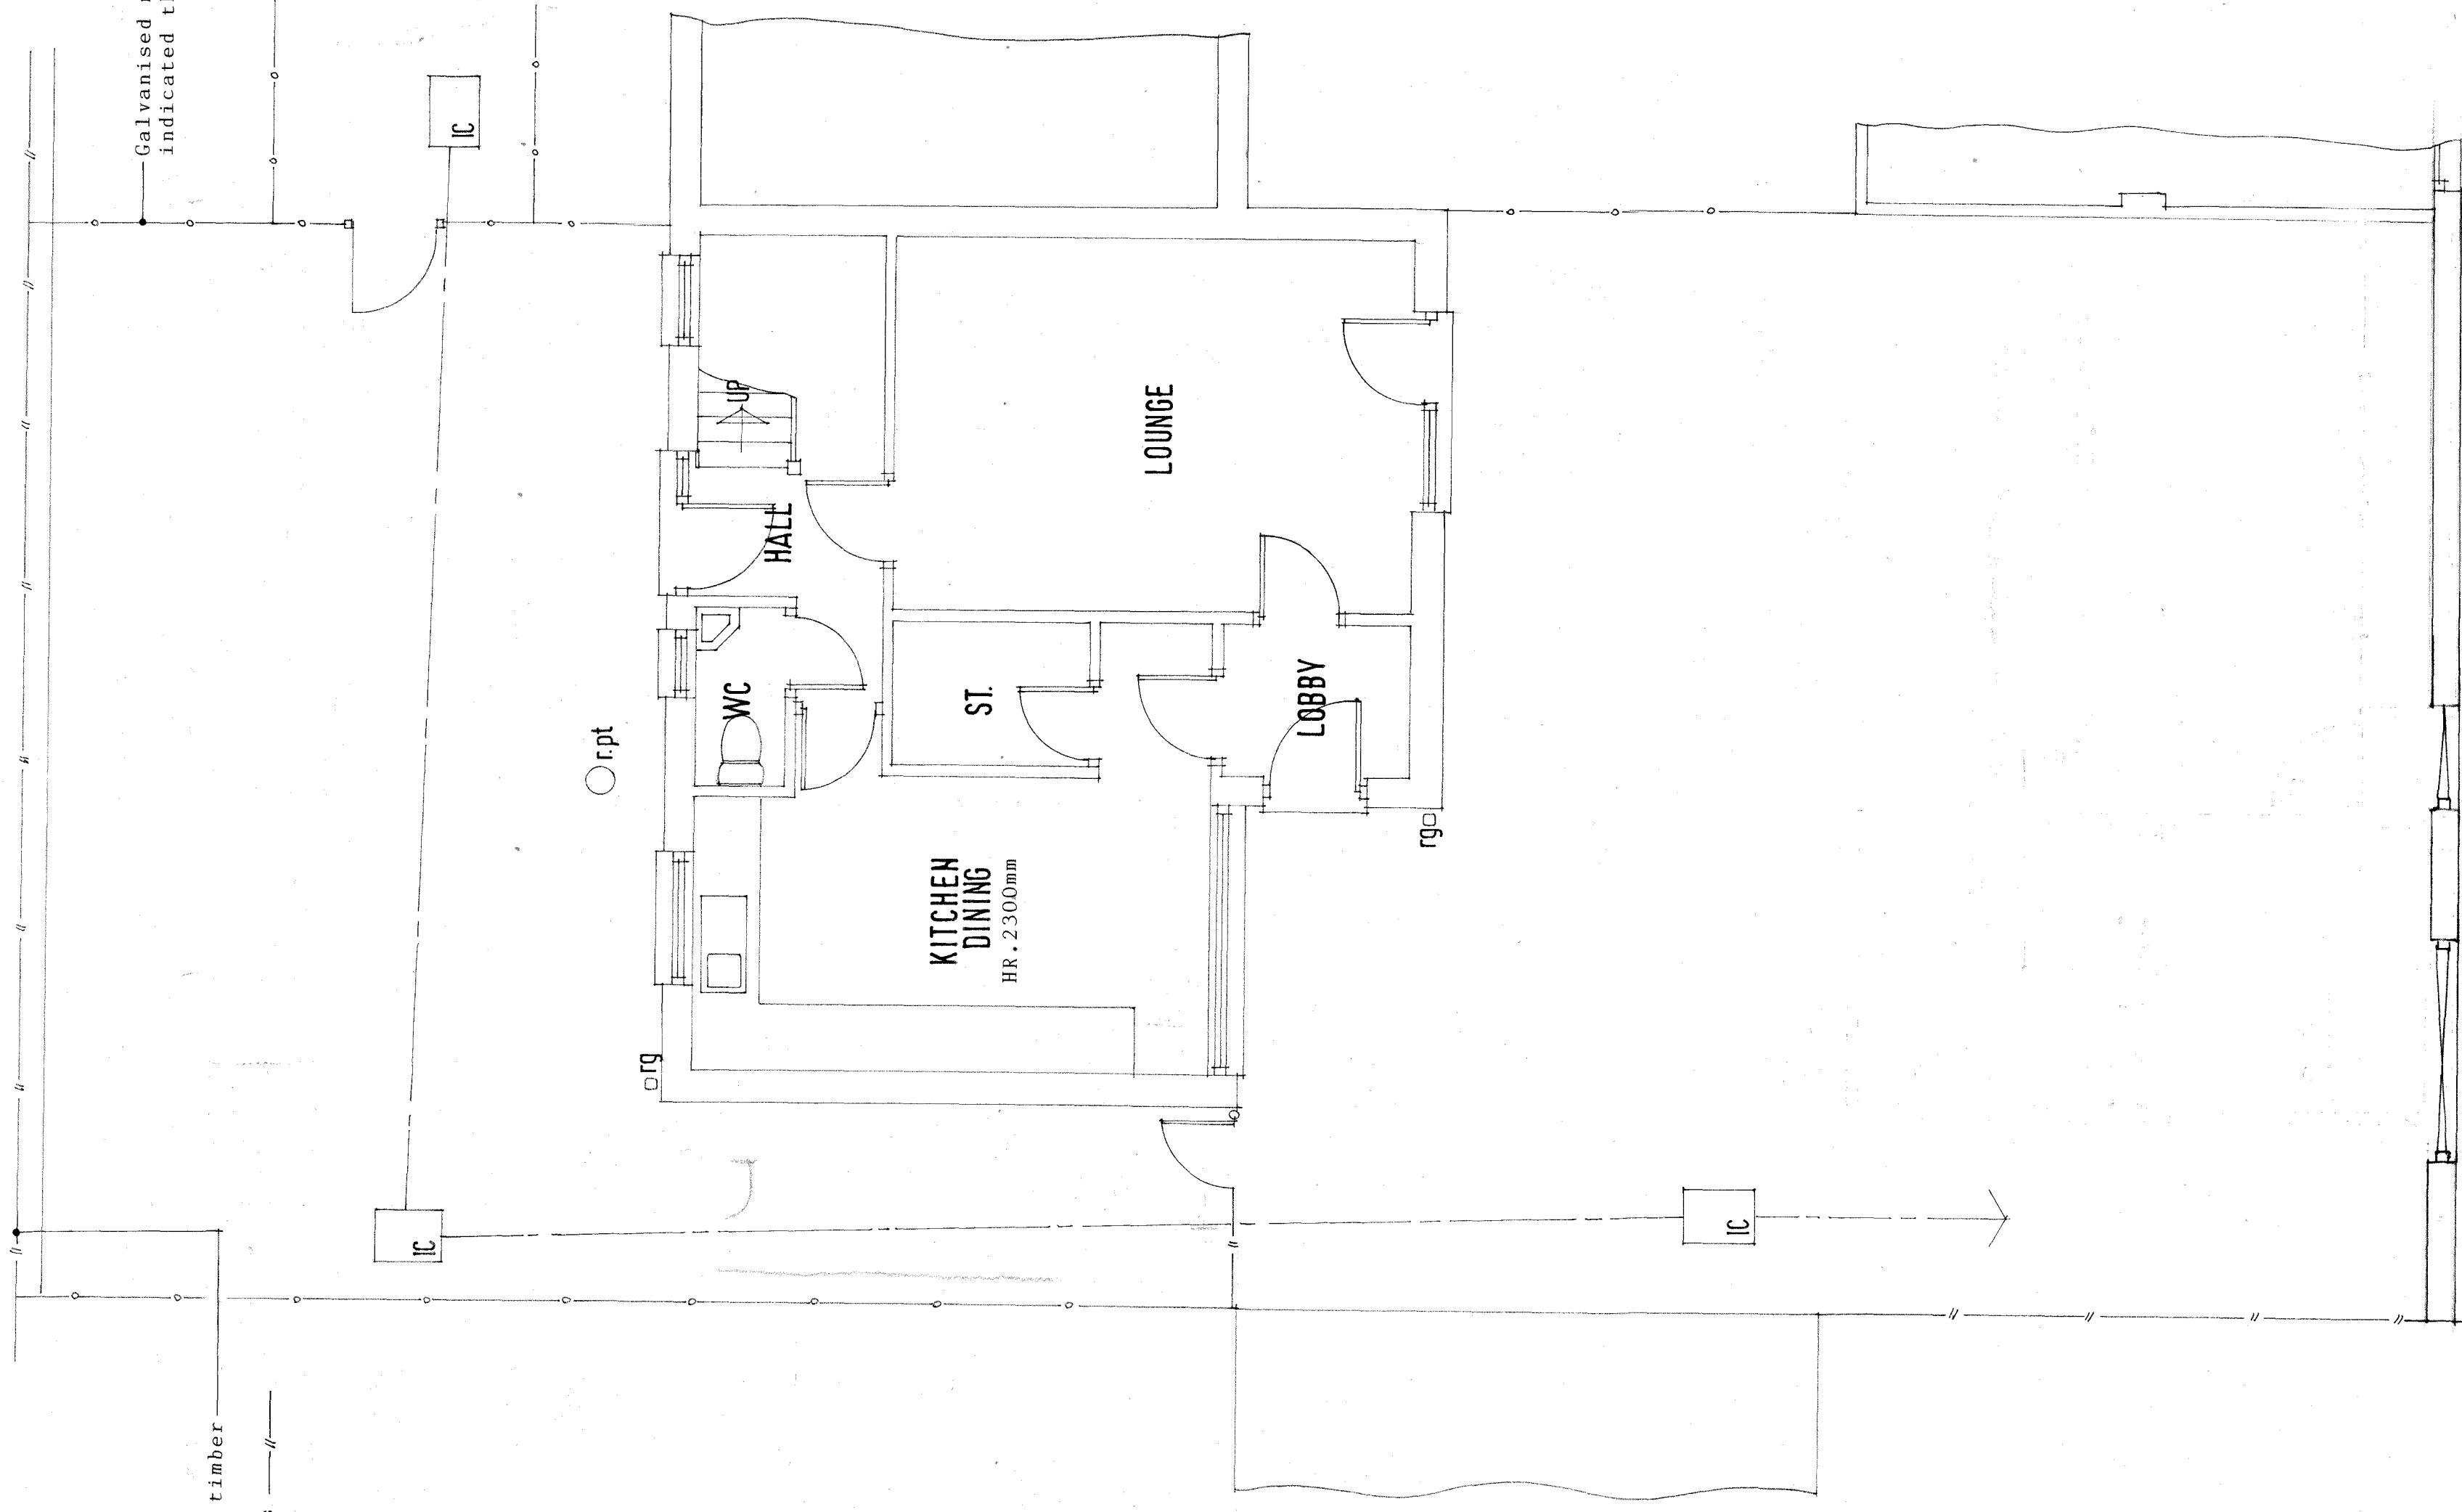

Revisions

Proposals

Alterations and extensions

Address

3 Pinnell Place

Newport

Classification

Existing floor layouts and elevations

Drawing number

1003(02)21