


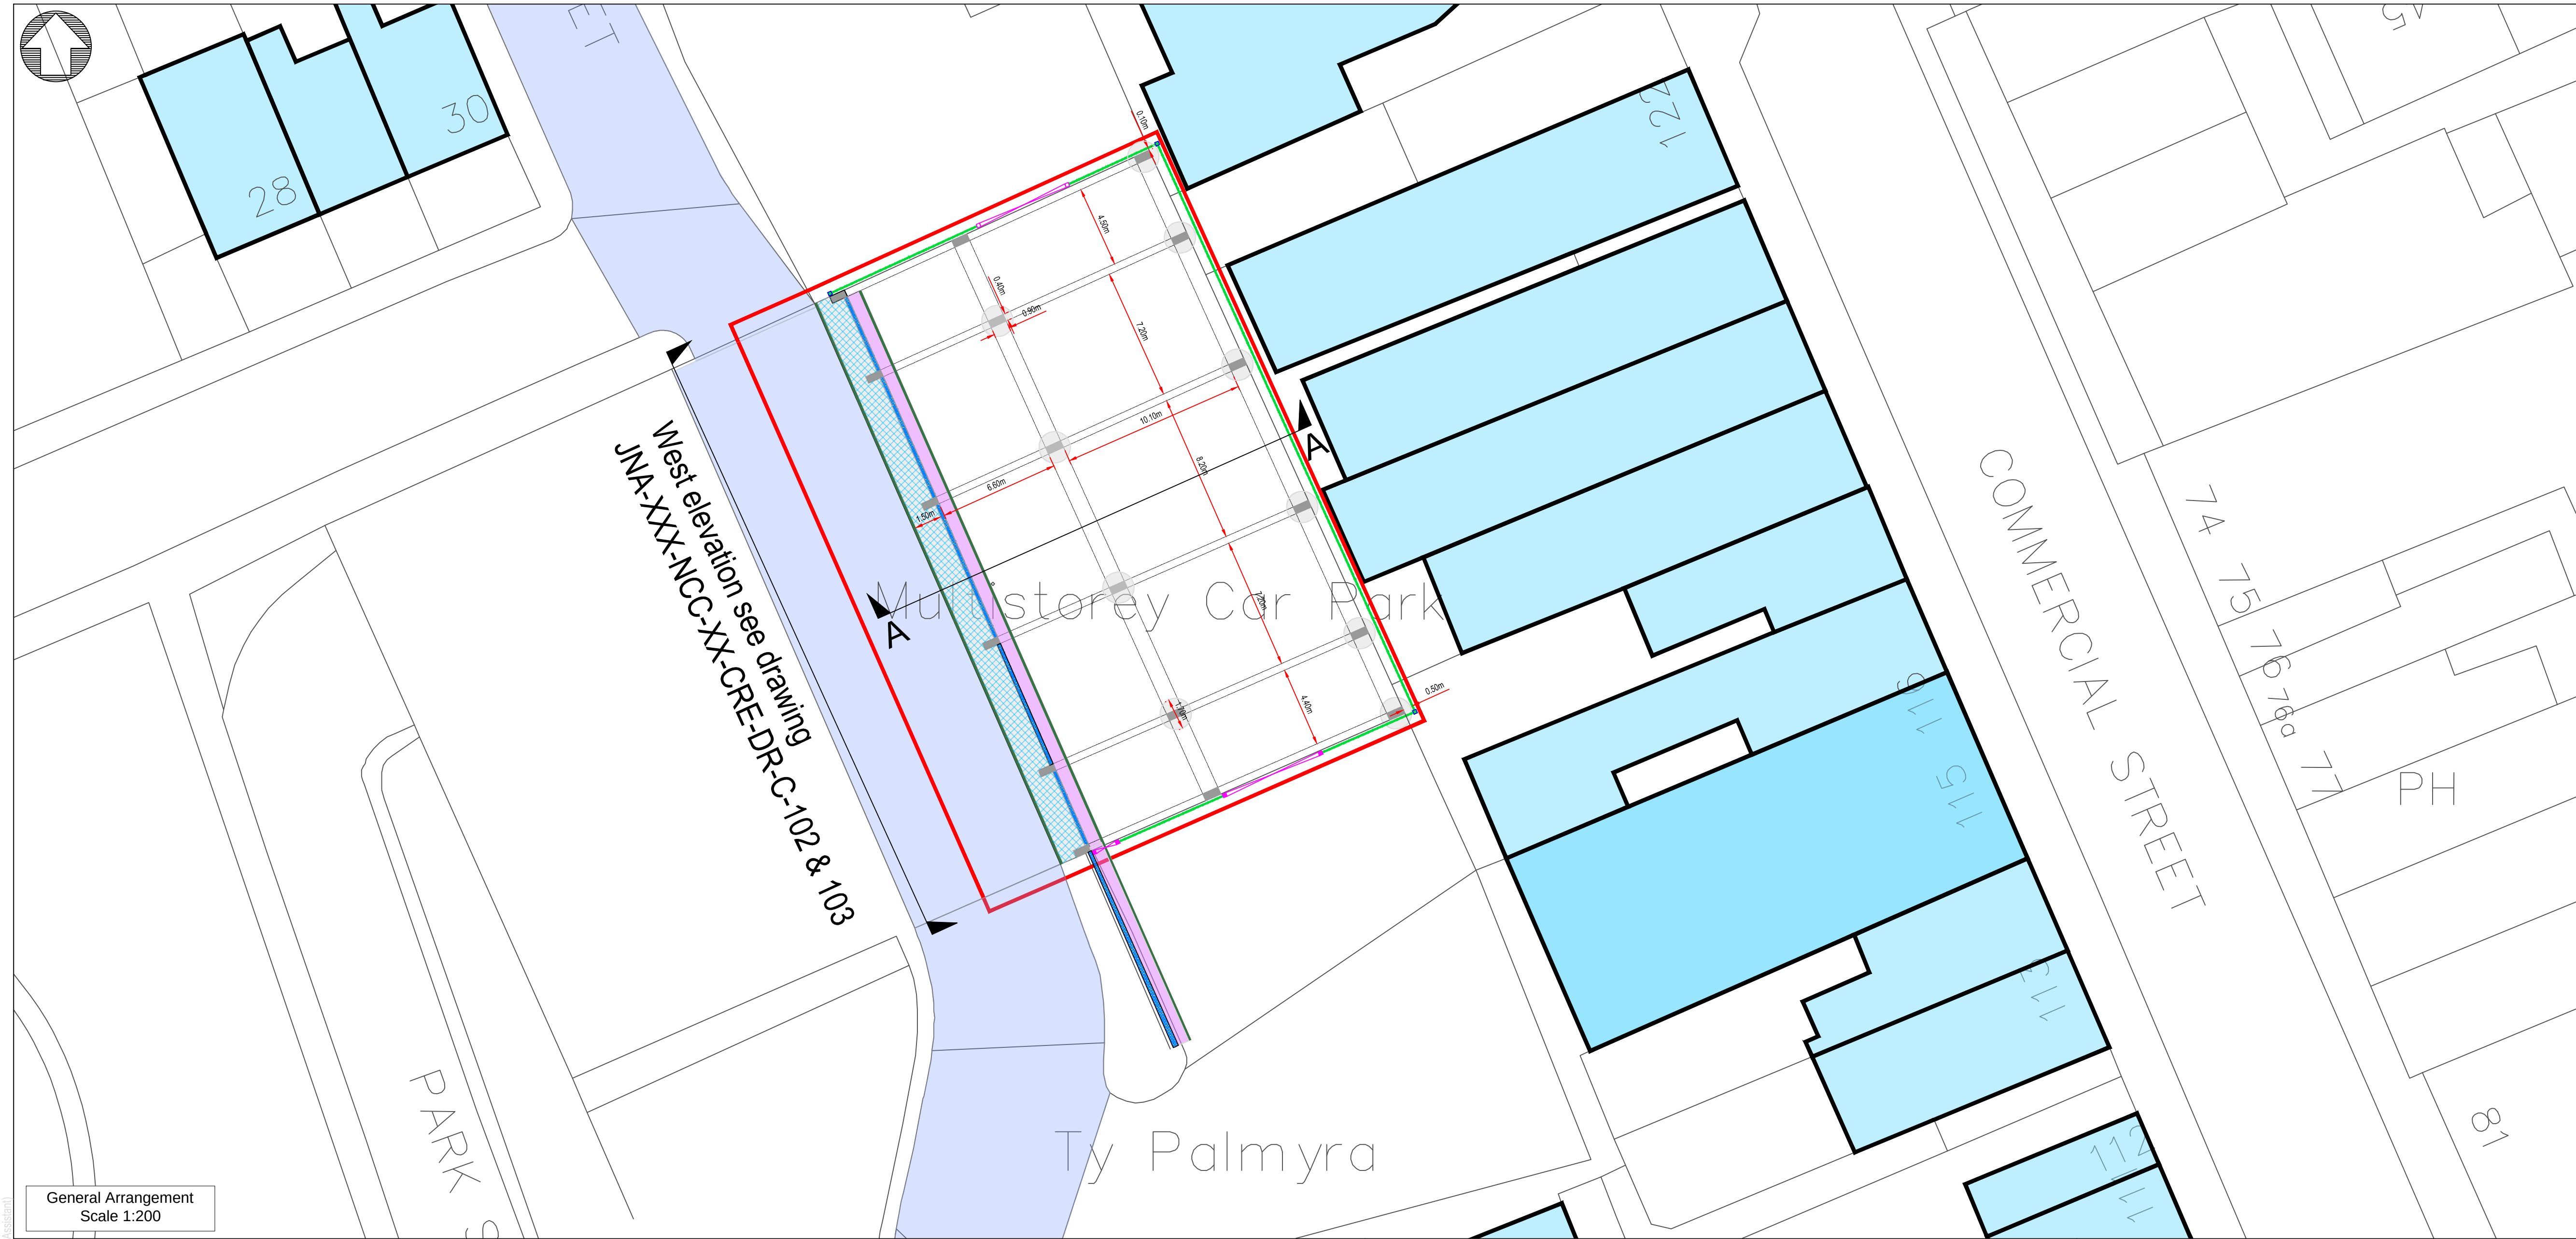

Key	
	Existing Carriageway
	Existing footway
	Existing walkway
	Retaining wall
	Existing Column
	Existing concrete kerb
	Twinwire fence
	Newly installed gate
	Boundary

Reproduced from the Ordnance Survey mapping with the permission of the controller of Her Majesty's Stationary Office. ©Crown Copyright. Unauthorised reproduction infringes Crown Copyright and may lead to prosecution or civil proceedings. Newport City Council 100024210 (2026)

REVISIONS			
Rev	Date	Description	By

NEWPORT
CITY COUNCIL
CYNGOR DINAS
CASNEWYDD



Newport City Council
Infrastructure
Stephen Jarret, Head of Infrastructure
Civic Centre, Newport, South Wales
NP20 4UR
t: 01633656656
e: city.services@newport.gov.uk

CLIENT
CLIENT_NAME/LOGO
JNA2699 - Celtic way


PROJECT
PROJECT_NAME
Ivor Street
Planning permission

TITLE
DRAWING TITLE
Cross sections and Details


NCC PROJECT NO. JNA-XXXX	SCALE @ A1 As shown
STATUS DESCRIPTION FOR REVIEW AND COMMENT	STATUS S3
DRAWING NO. (PROJECT ORIGINATOR-ZONE LEVEL-TYPE-ROLE-NUMBER) JNA- XXX-NCC-XX-CRE-DR-C-104	REVISION P01

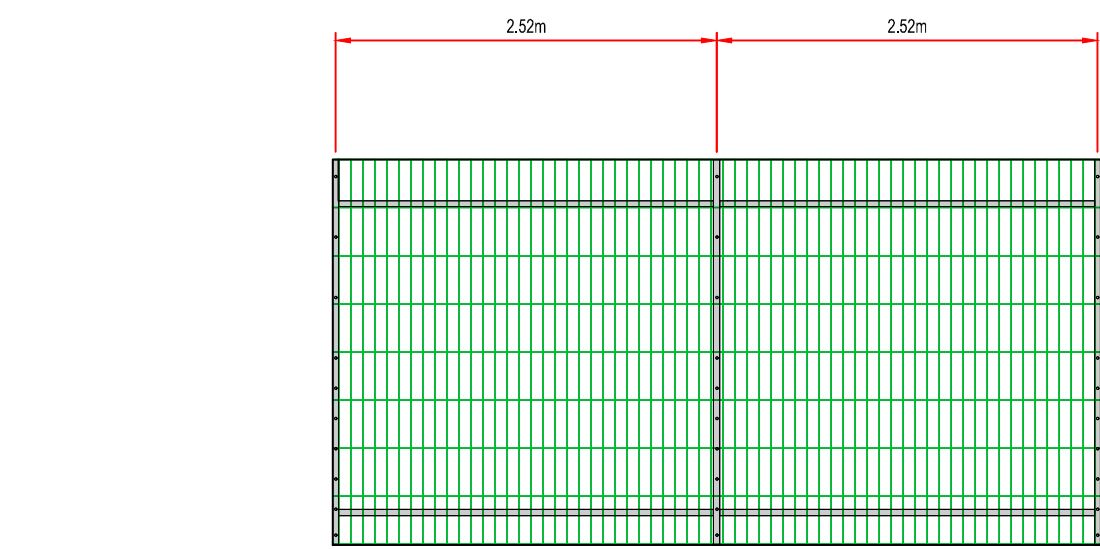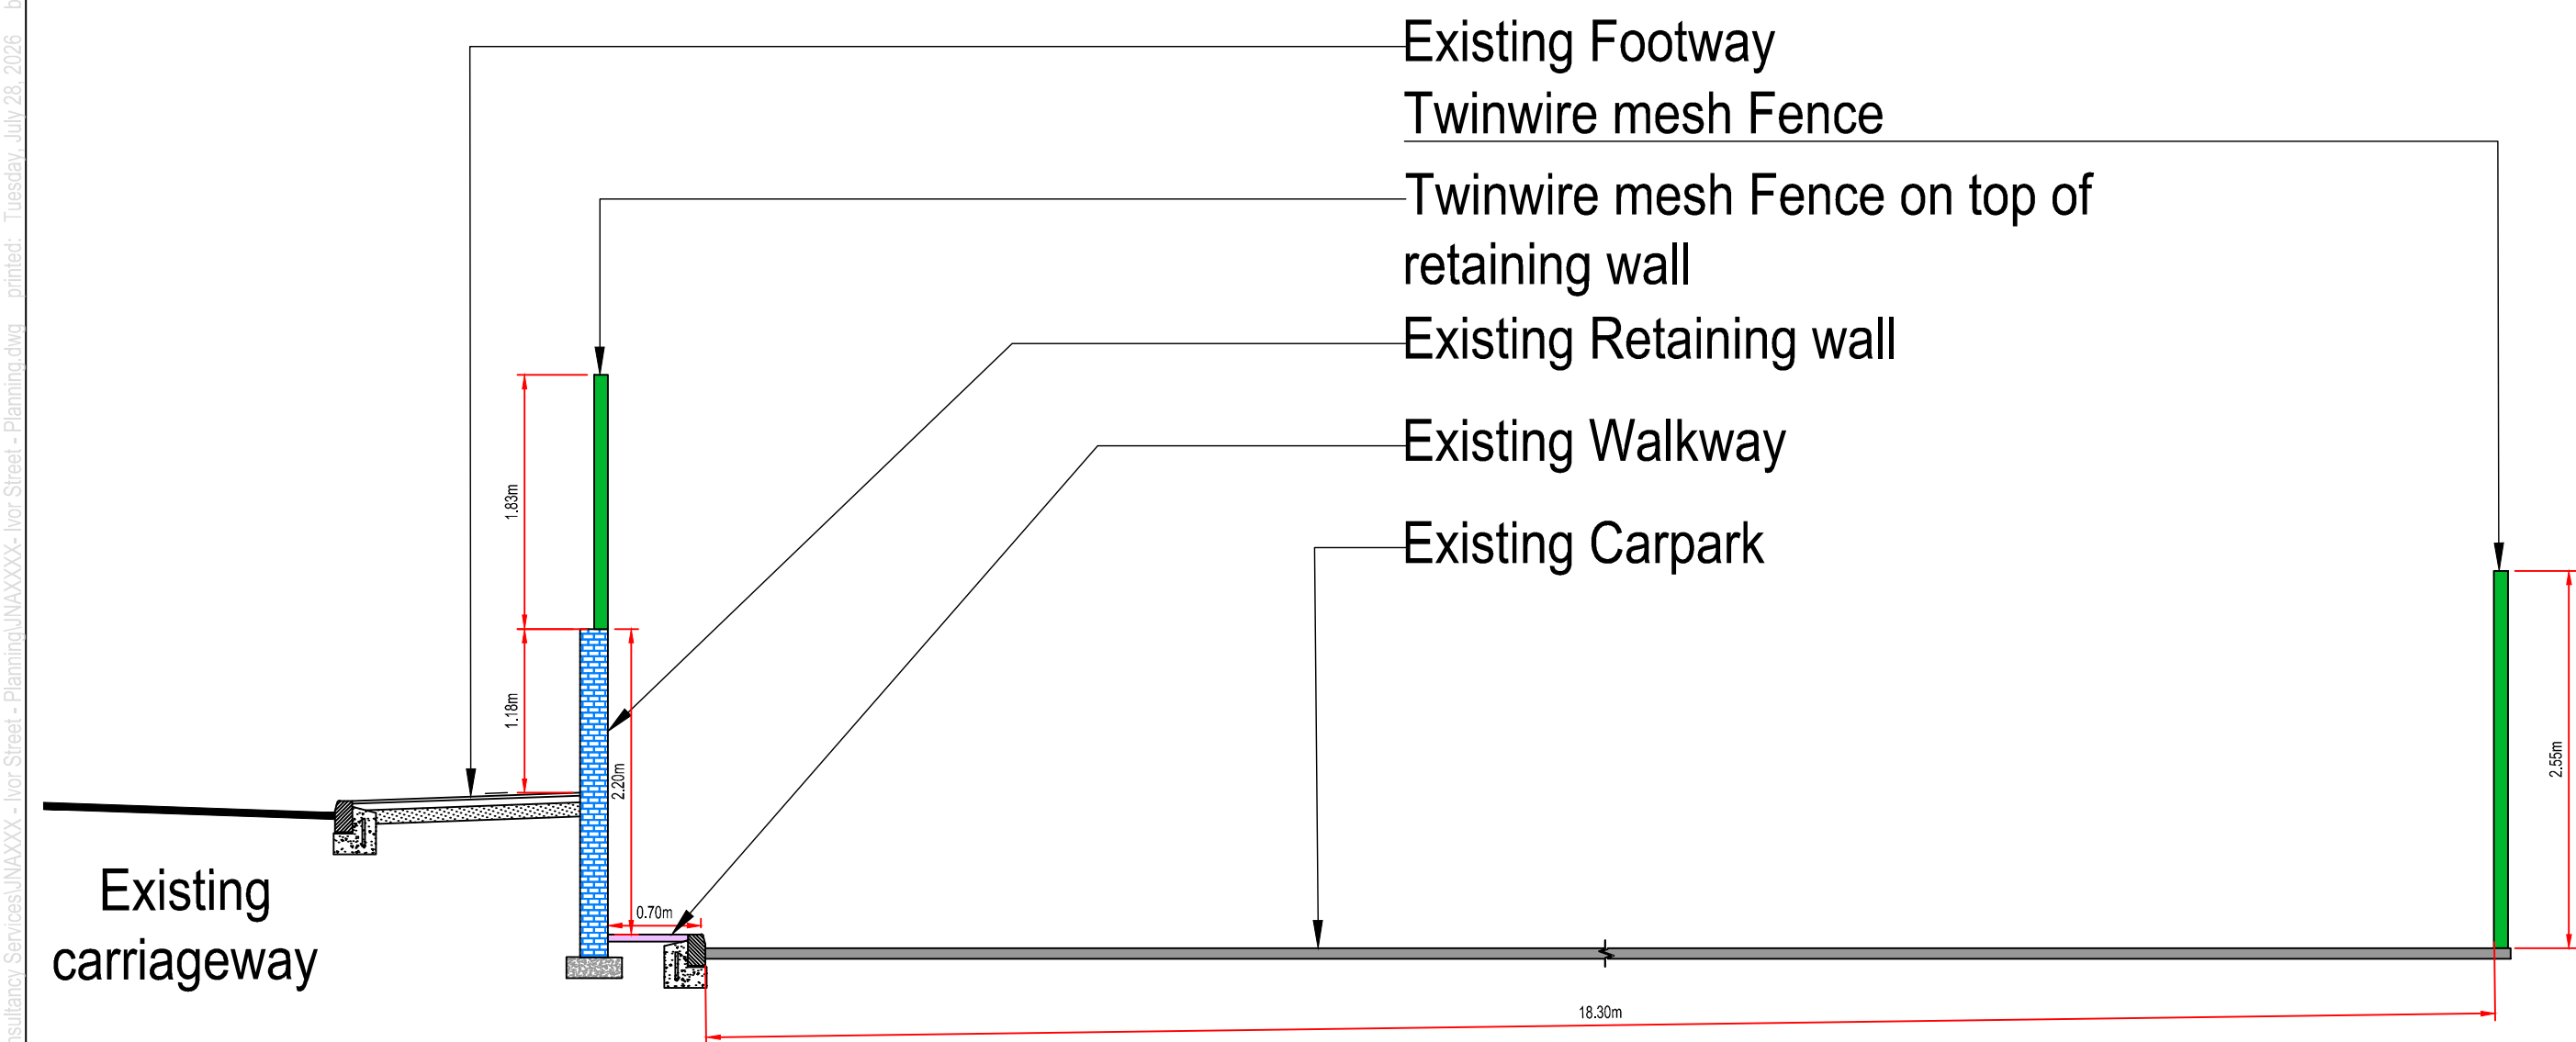

Twinwire fence panel
Scale 1:50

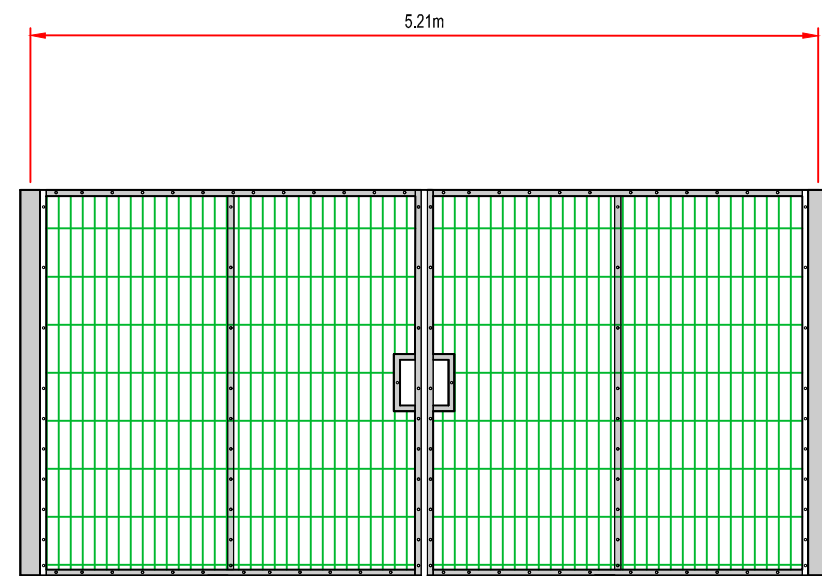

Gate panel
Scale 1:50

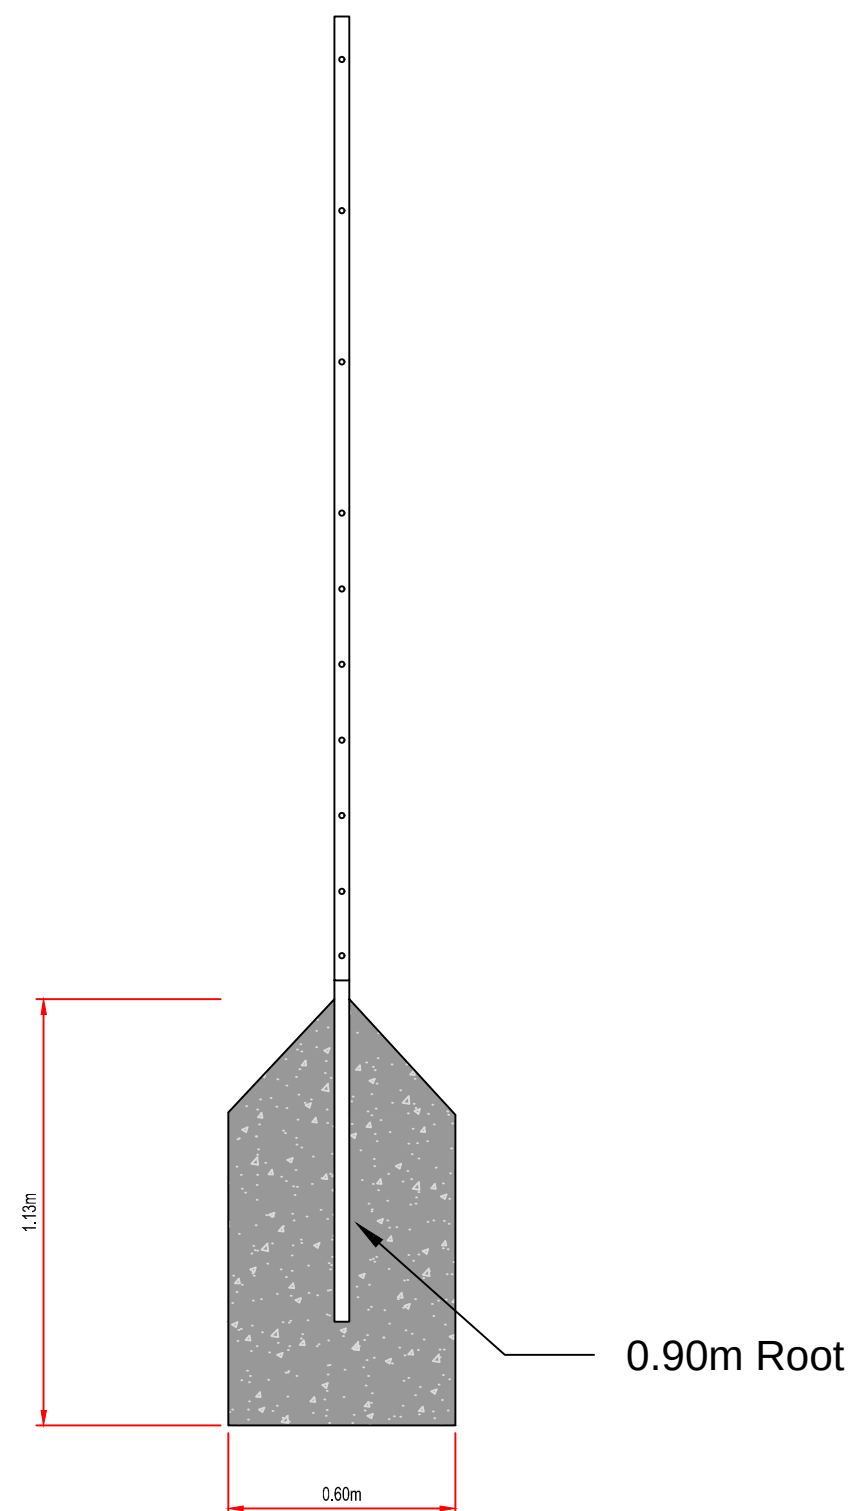

Foundation detail
Scale 1:50