


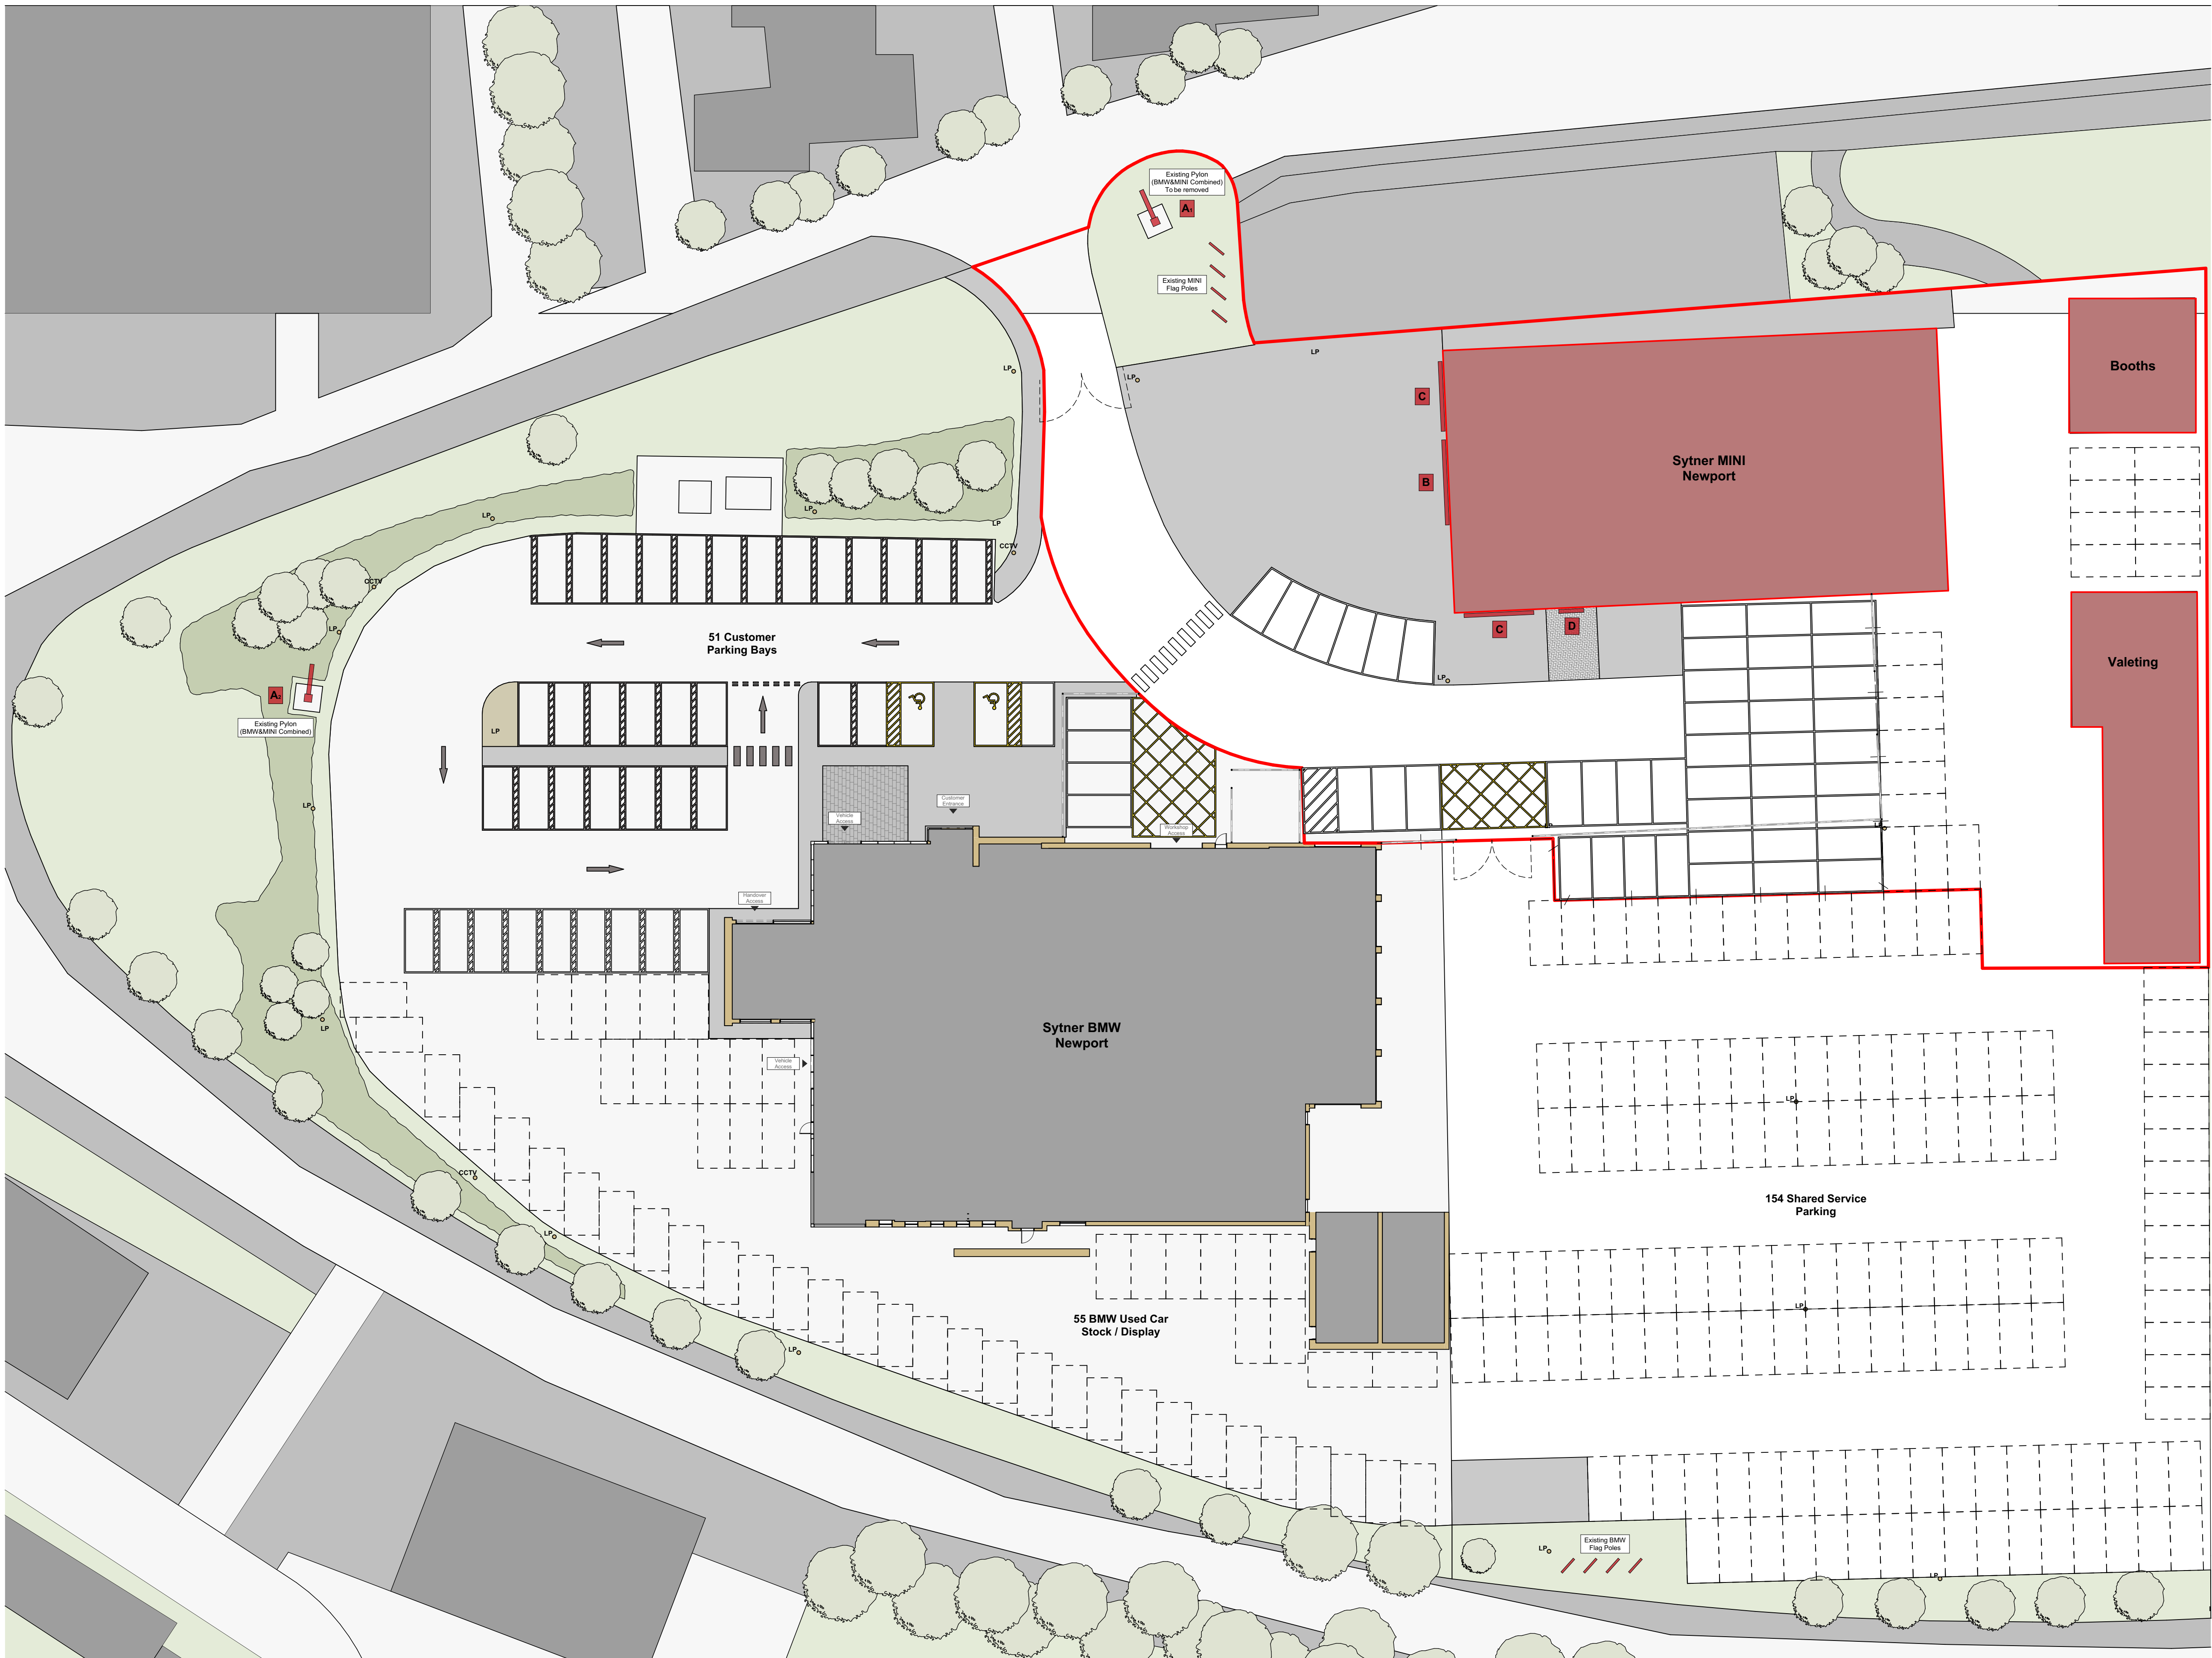

Existing Site Plan MINI  
1:250

**Site Information**  
Site Area (Red Line) 10,023 m² / 2.48 acres

