


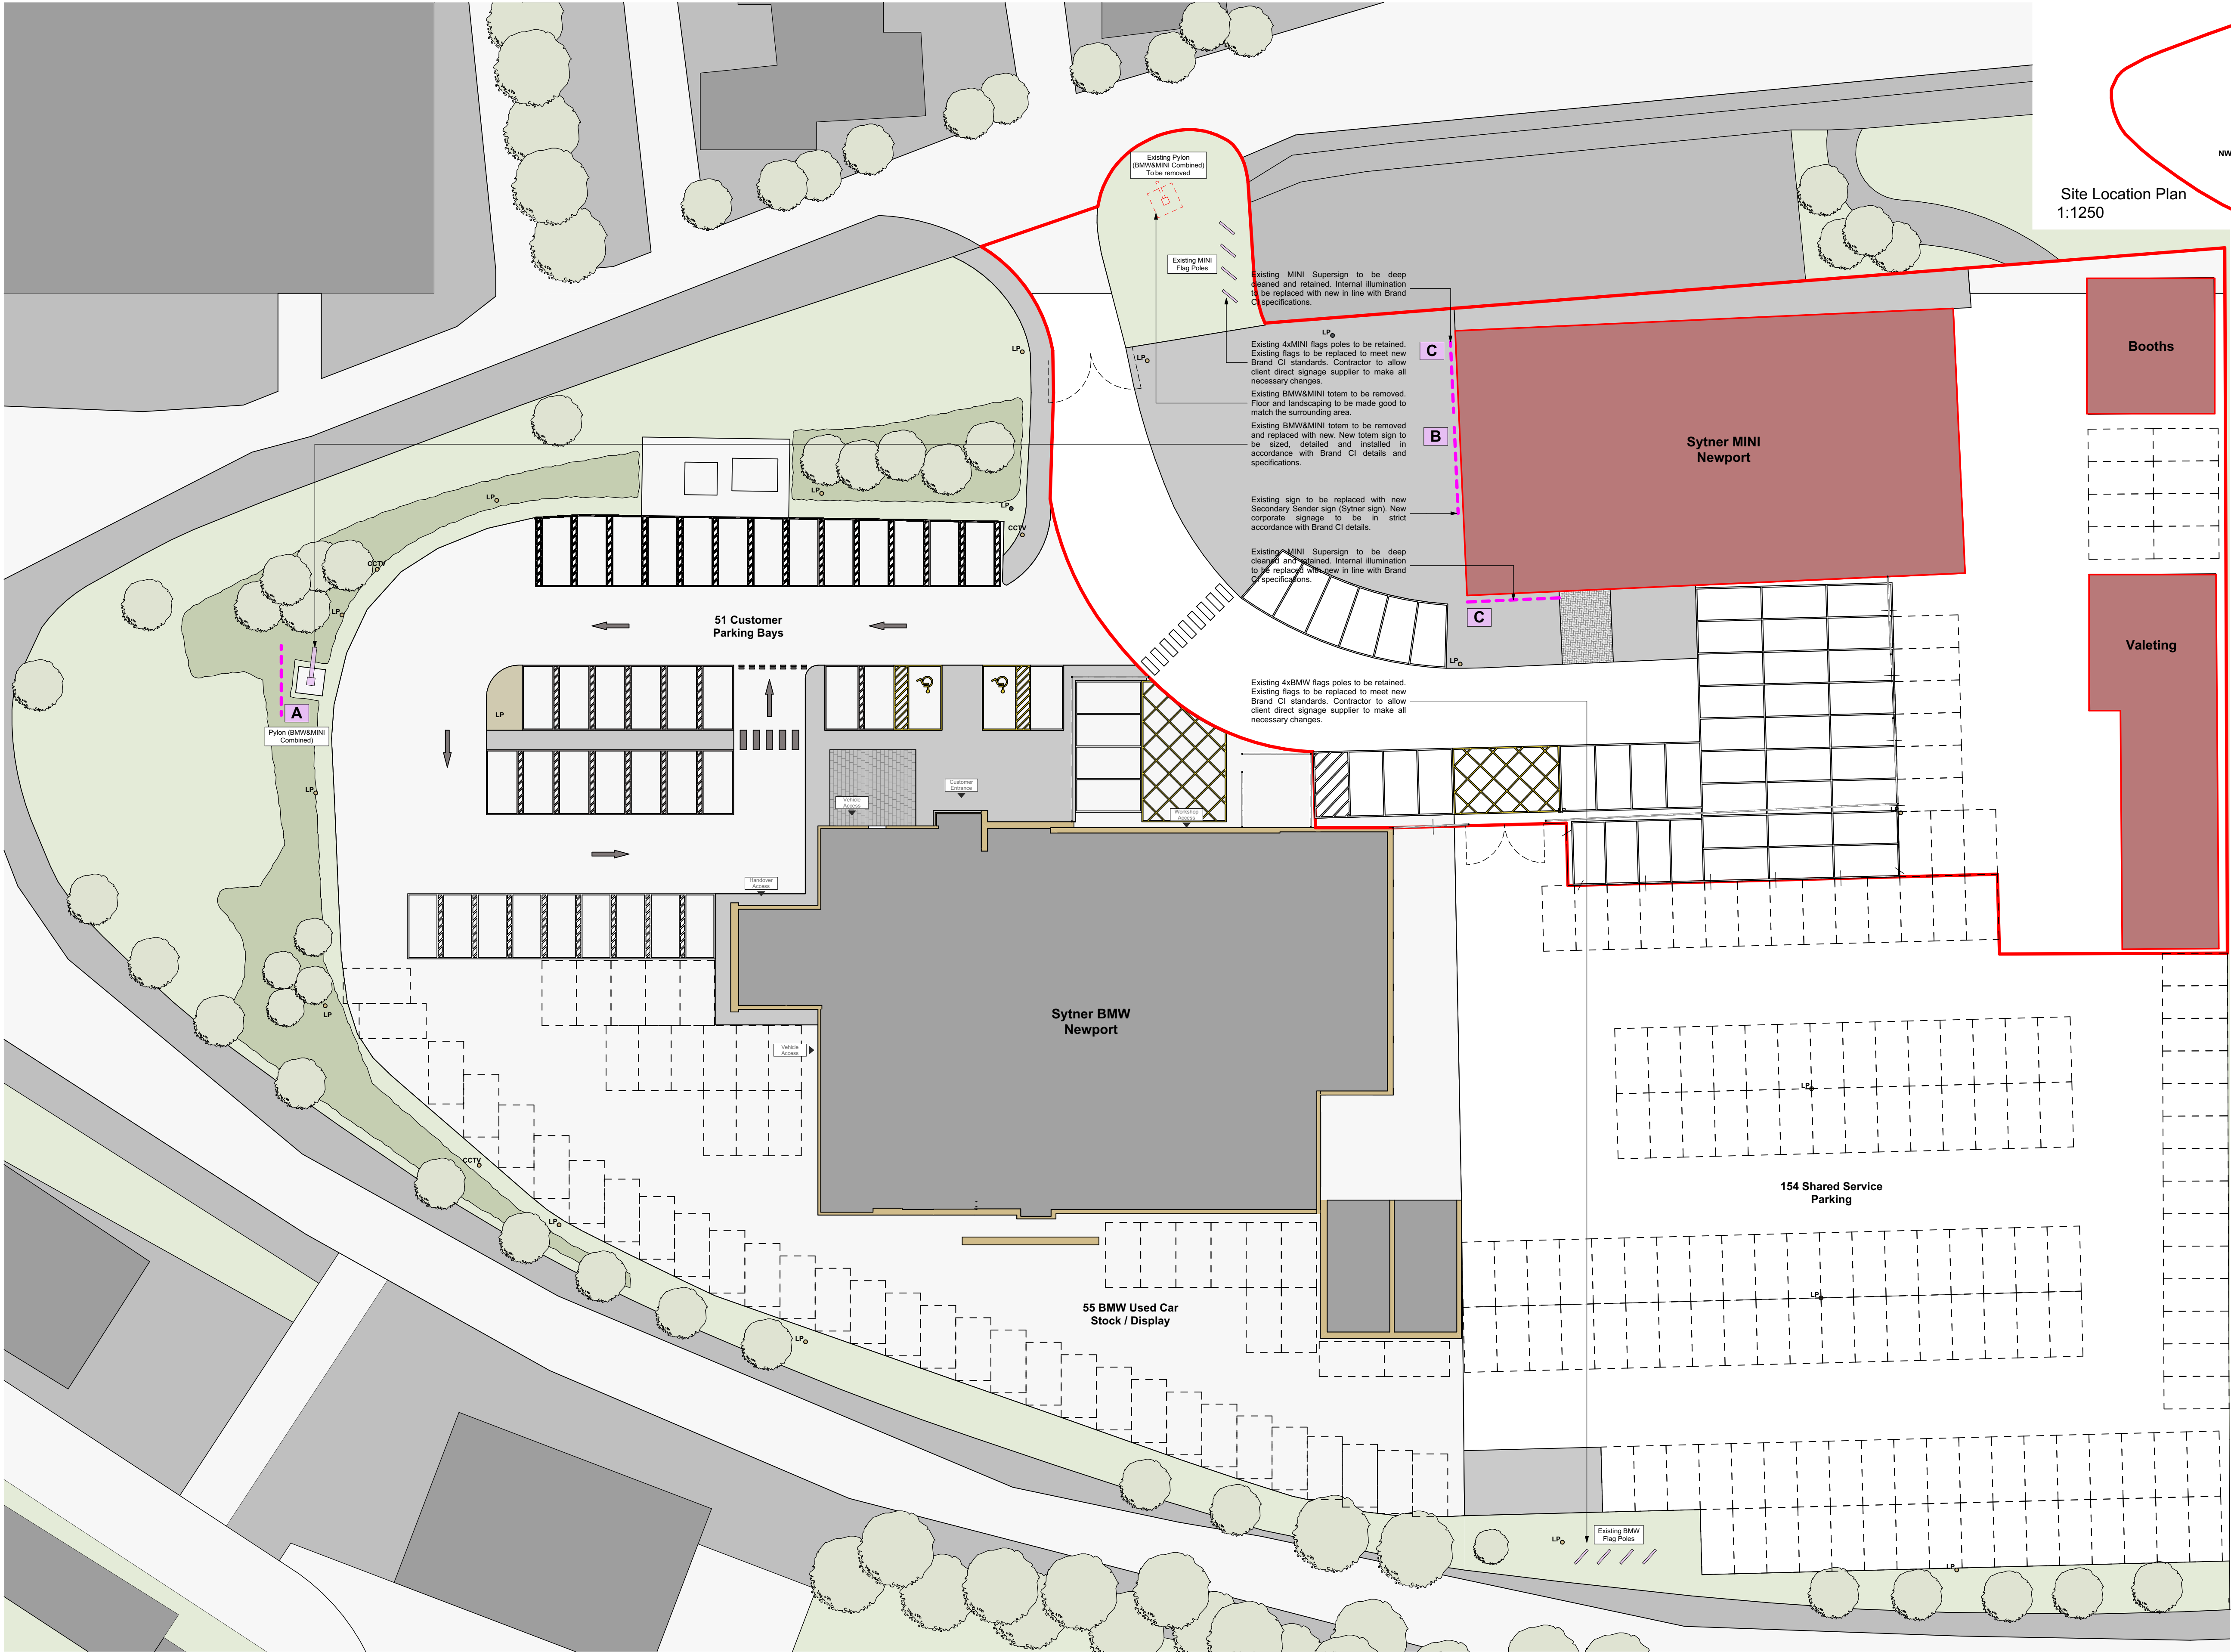

Site Location Plan
1:1250

Site Information
Site Area (Red Line) 4,000 m² / 0.988 acres

Signage Legend

- A Totem Sign**
BMW Roundel and MINI Wings
Existing BMW&MINI totem to be removed and replaced with new. New totem sign to be sized, detailed and installed in accordance with Brand CI details and specifications. Totem to be placed with maximum visibility.
Dimensions: 1667x5801mm. (P5)
Material: Sheet metal powder coated white RAL 9010. Base colour Black Grey RAL 7021.
Lighting: LED including dynamics light control. Electrical box to be located in the ground near the totem for ease of inspection.
- B Fascia Sign (Secondary sender)**
Sytner Sign
Dealer Name (Sytner) Logo E4. Sign to be sized, detailed and installed in accordance with Brand CI details and specifications.
Letters made of PMMA glued on, white matt.
Illuminated at the front, LED mounted inside.
Side edges painted grey RAL 7021 matt opaque.
Type E4 - Block letter.
Backplate aluminium painted grey RAL 7021 matt.
Cable bar aluminium painted grey RAL 7021 matt.
Primary connection: 100-277V, ~, 50/60Hz.
LED white 24VDC, on the front 6500K.
Luminous intensity: 3300cd/m².
Dimensions: 2,541x495 mm.
- C Logo Sign (Primary sender).**
MINI Supersign (x2)
Existing MINI Supersign (x2) to be retained. Internal illumination to be replaced with new to be in line with Brand CI specifications.
Dimensions: 5,412x1,812mm (As existing)
Material: As existing
Light: internal lighting to be replaced with new system.

- A** 
Totem Sign - BMW Roundel and MINI Wings
- B** 
Fascia Sign - Sytner Sign
- C** 
Logo Sign - MINI Supersign

Proposed Site Plan MINI
1:250