



A

P5 Combined BMW&MINI Totem (5,801mm high)

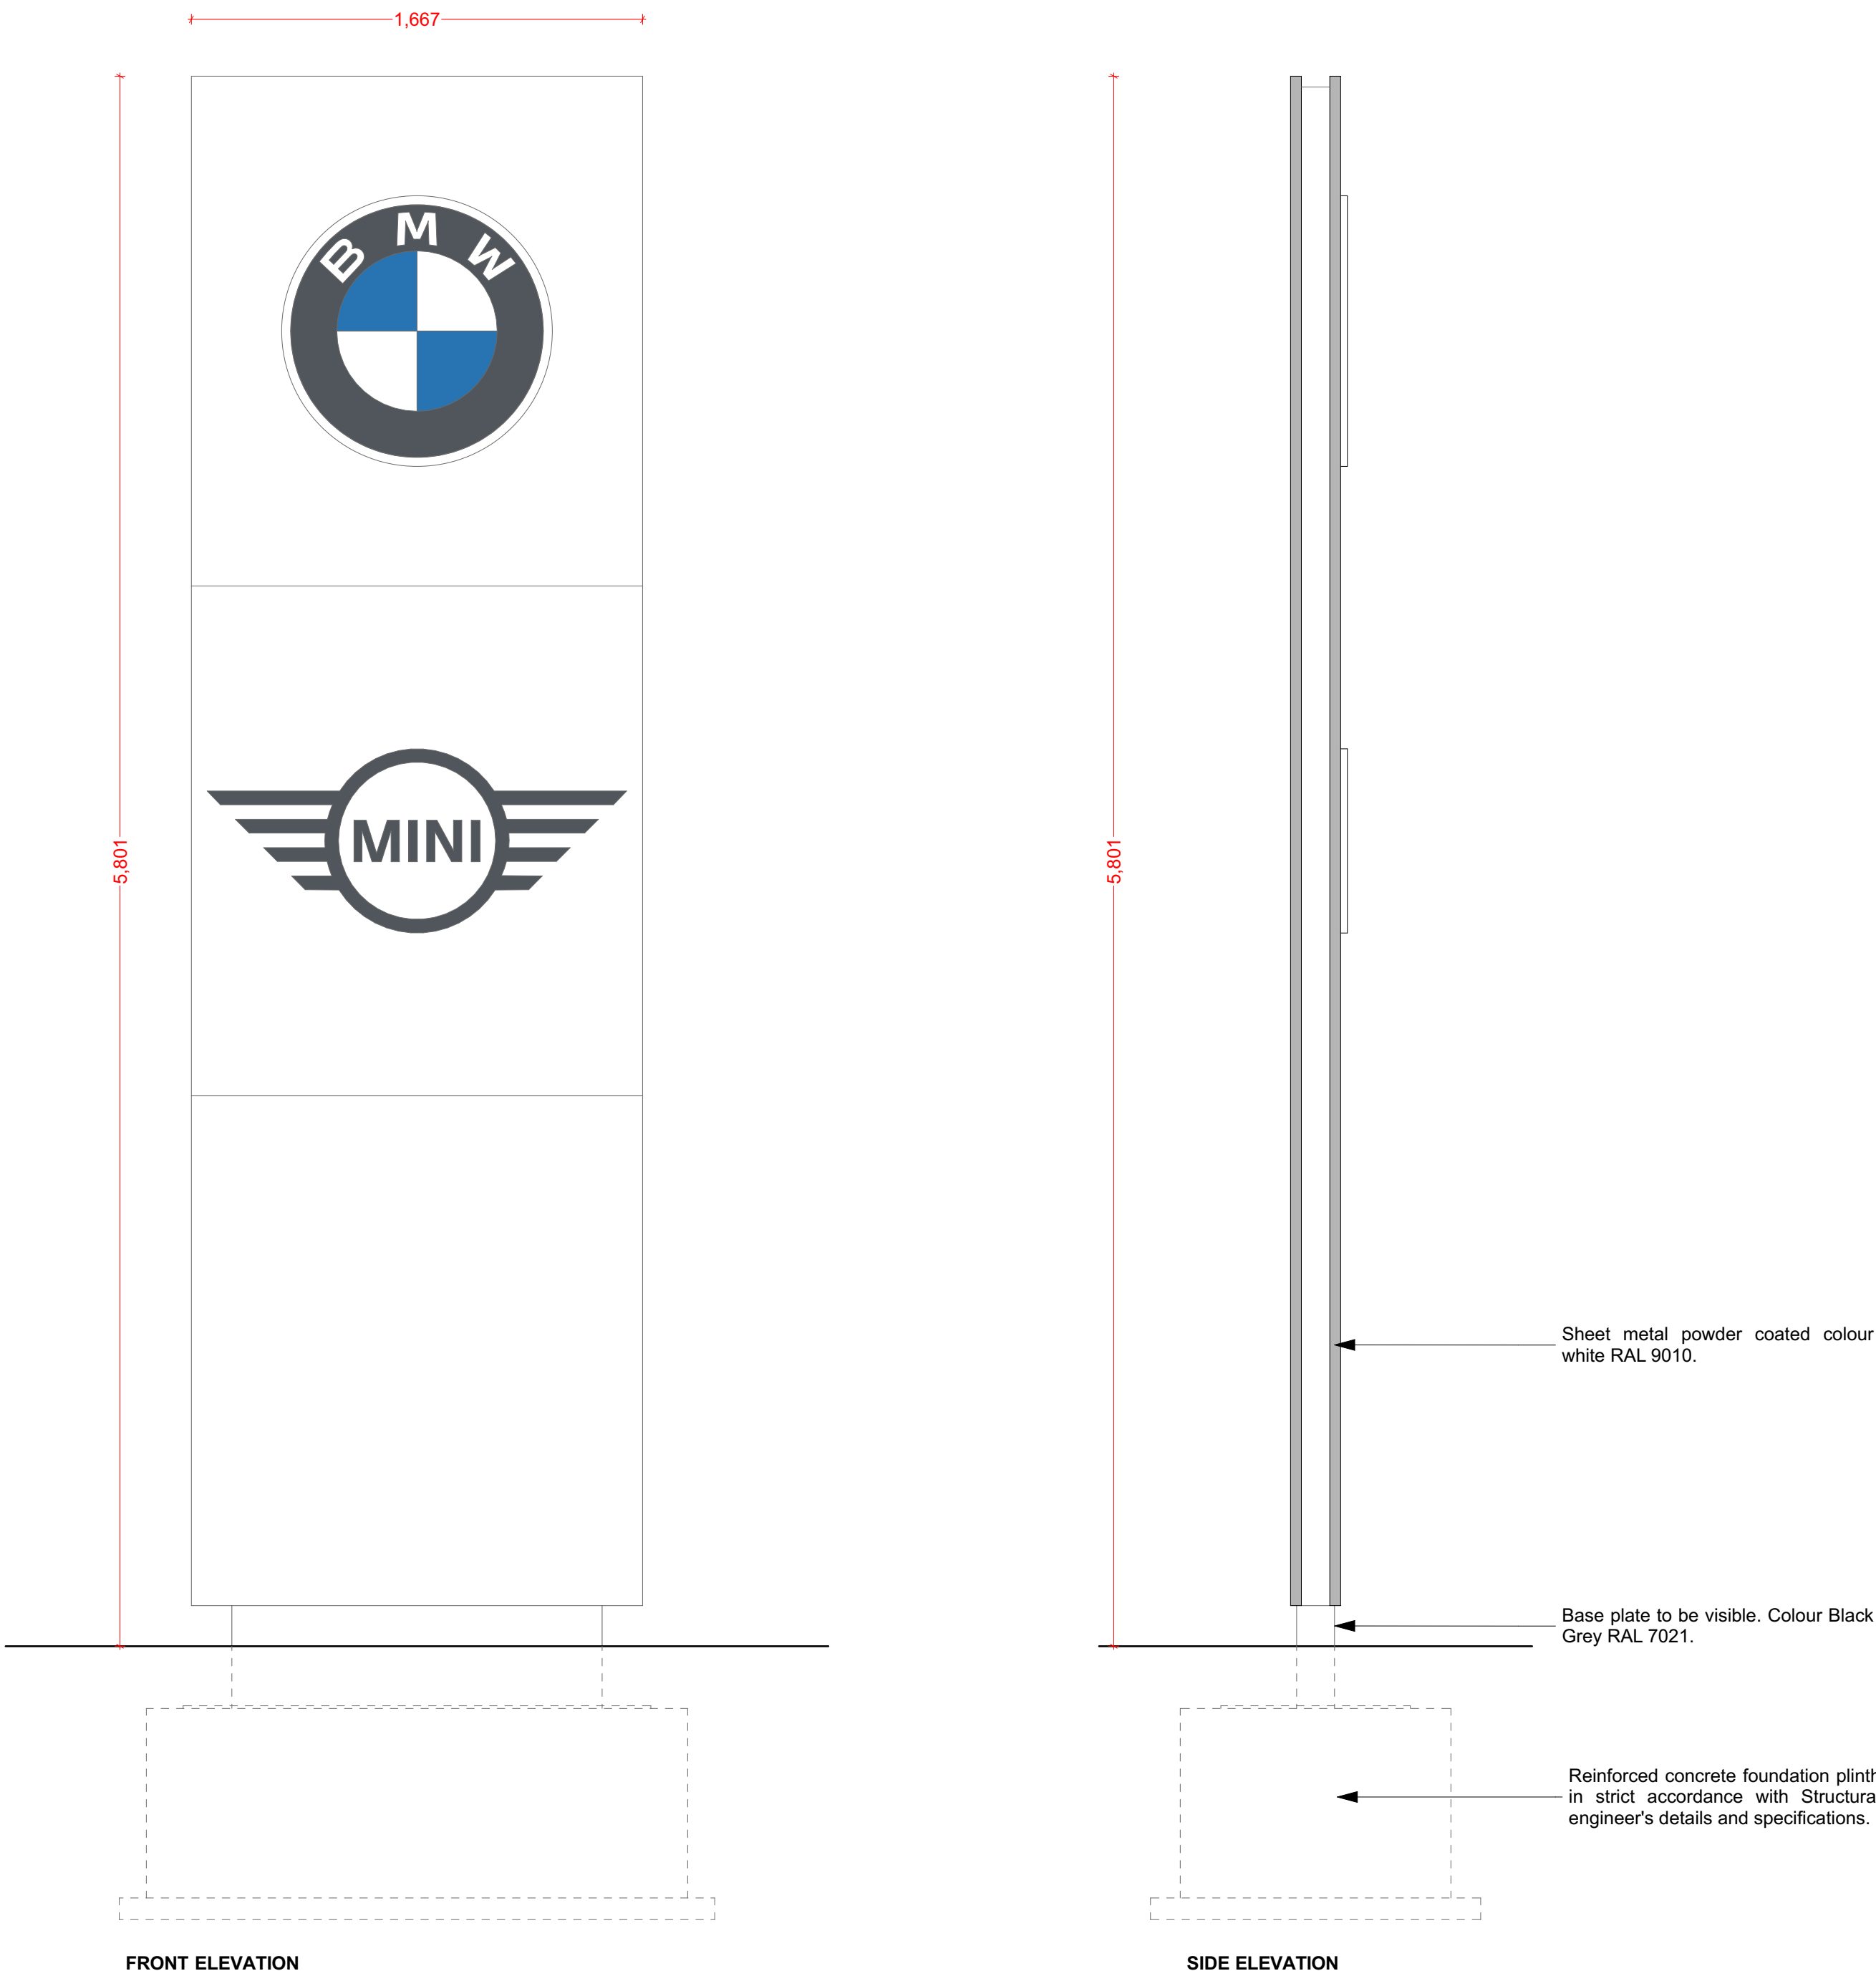


B

Main Sender Fascia Sign. Existing MINI Supersign (x2) to be retained

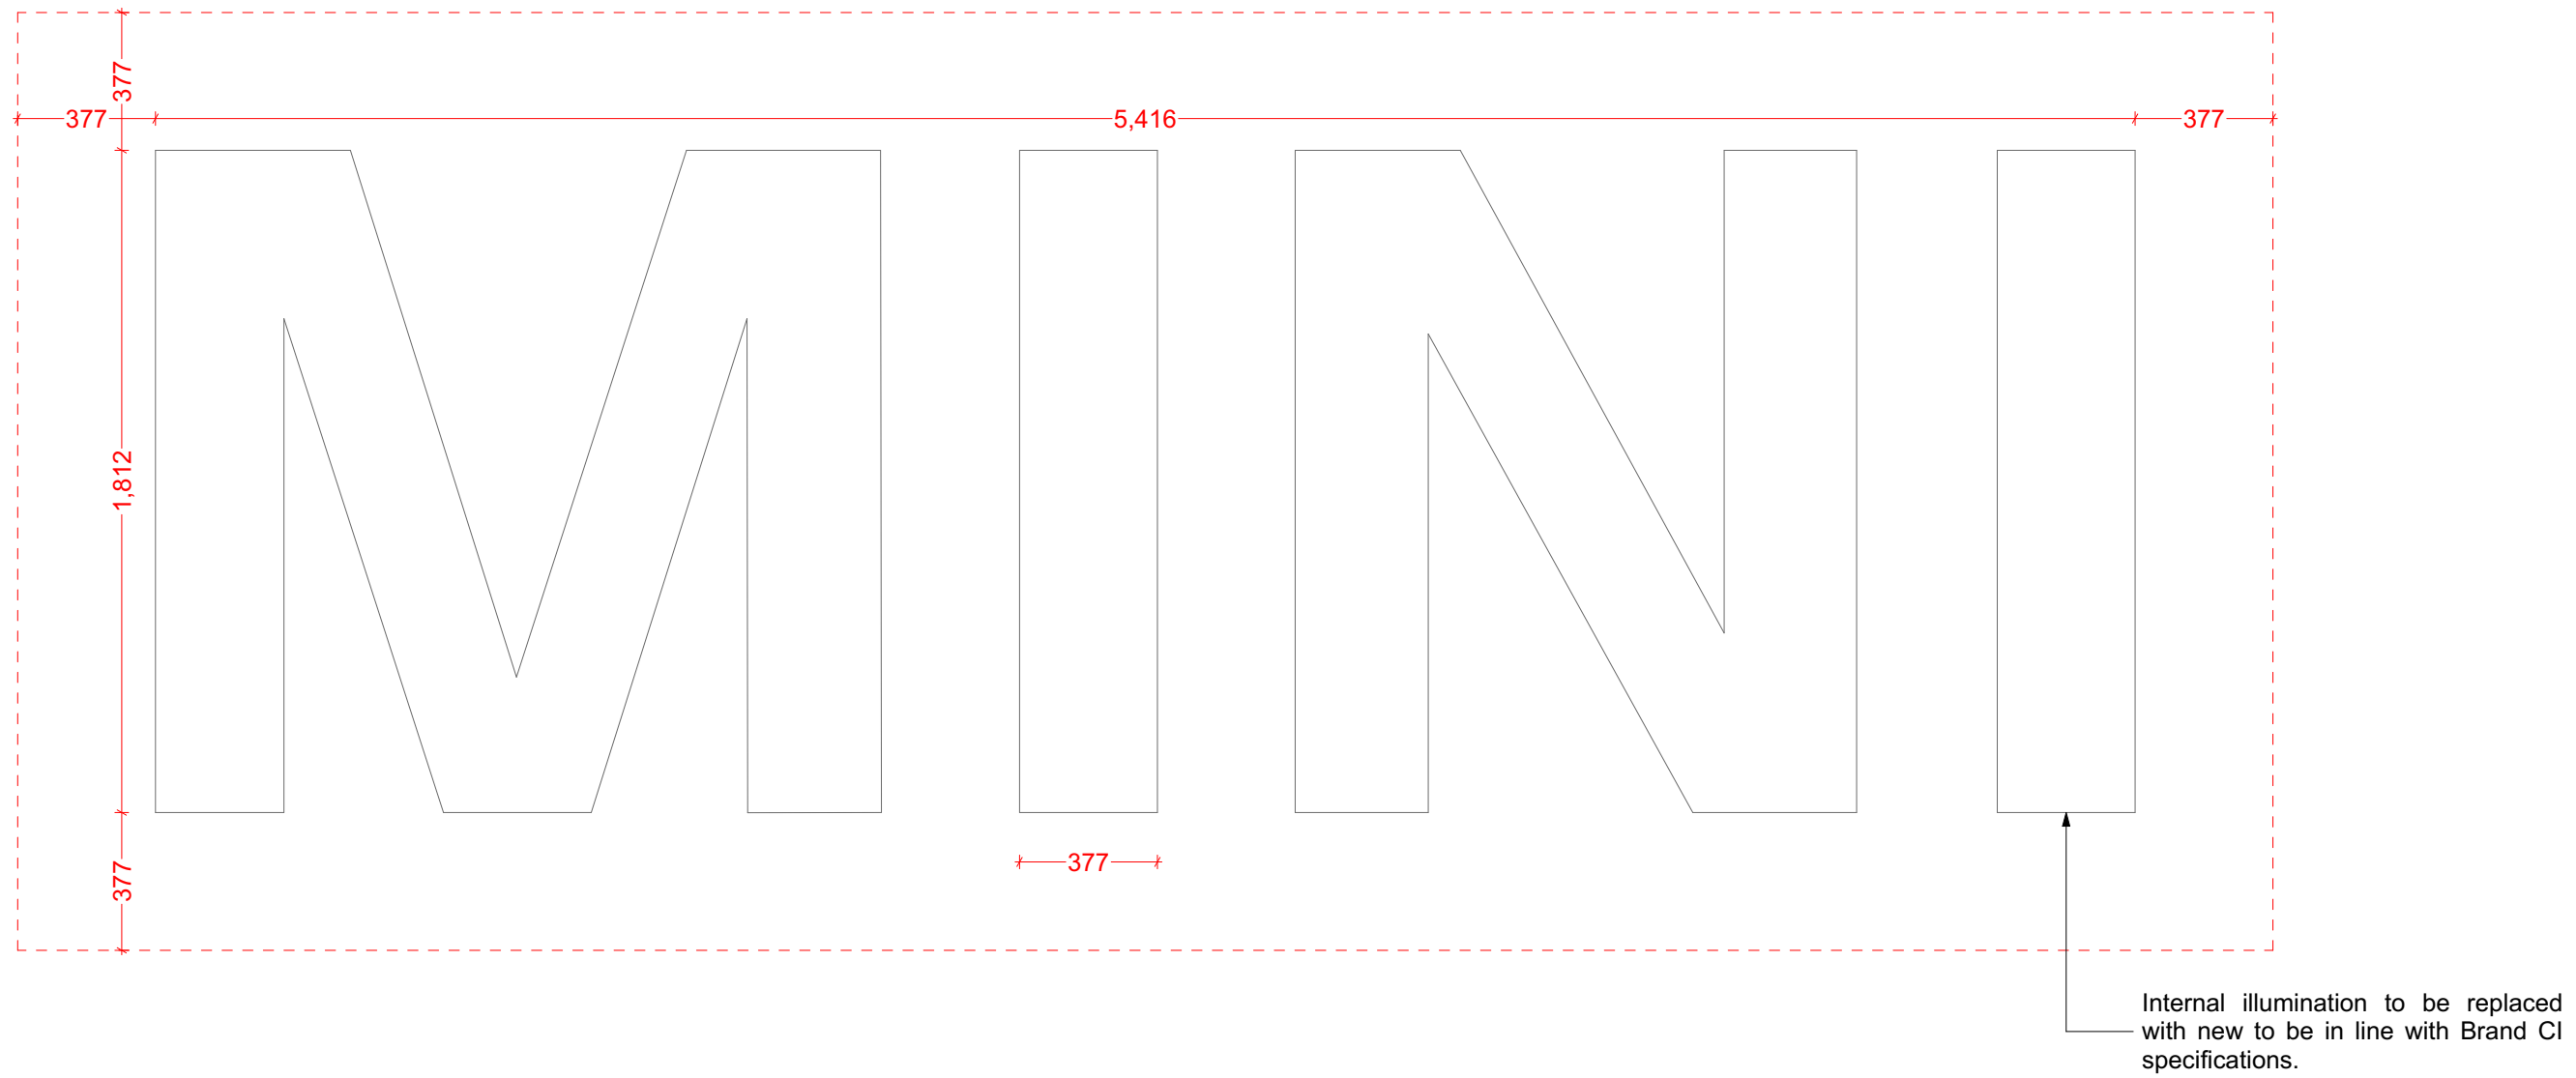

C

Secondary Sender Fascia Sign. Dealer Name - Sytner - Sign (E4)

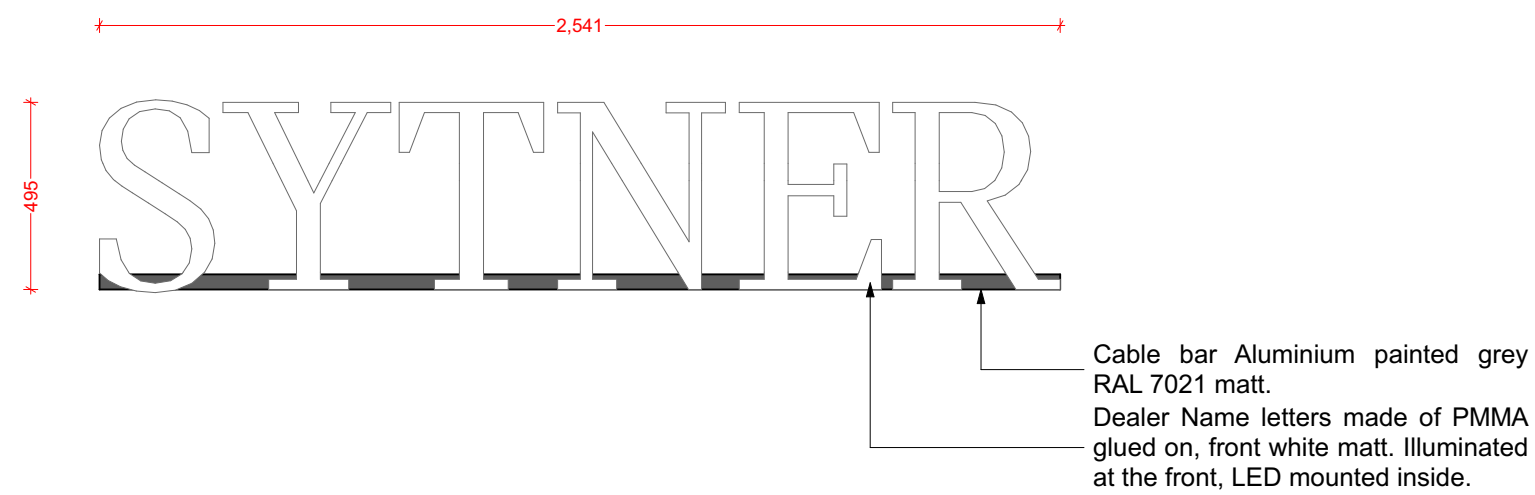

Signage Details
1:20

