


Revisions

A 08.05.2024 Wall make-ups adjusted - layouts updated to suit

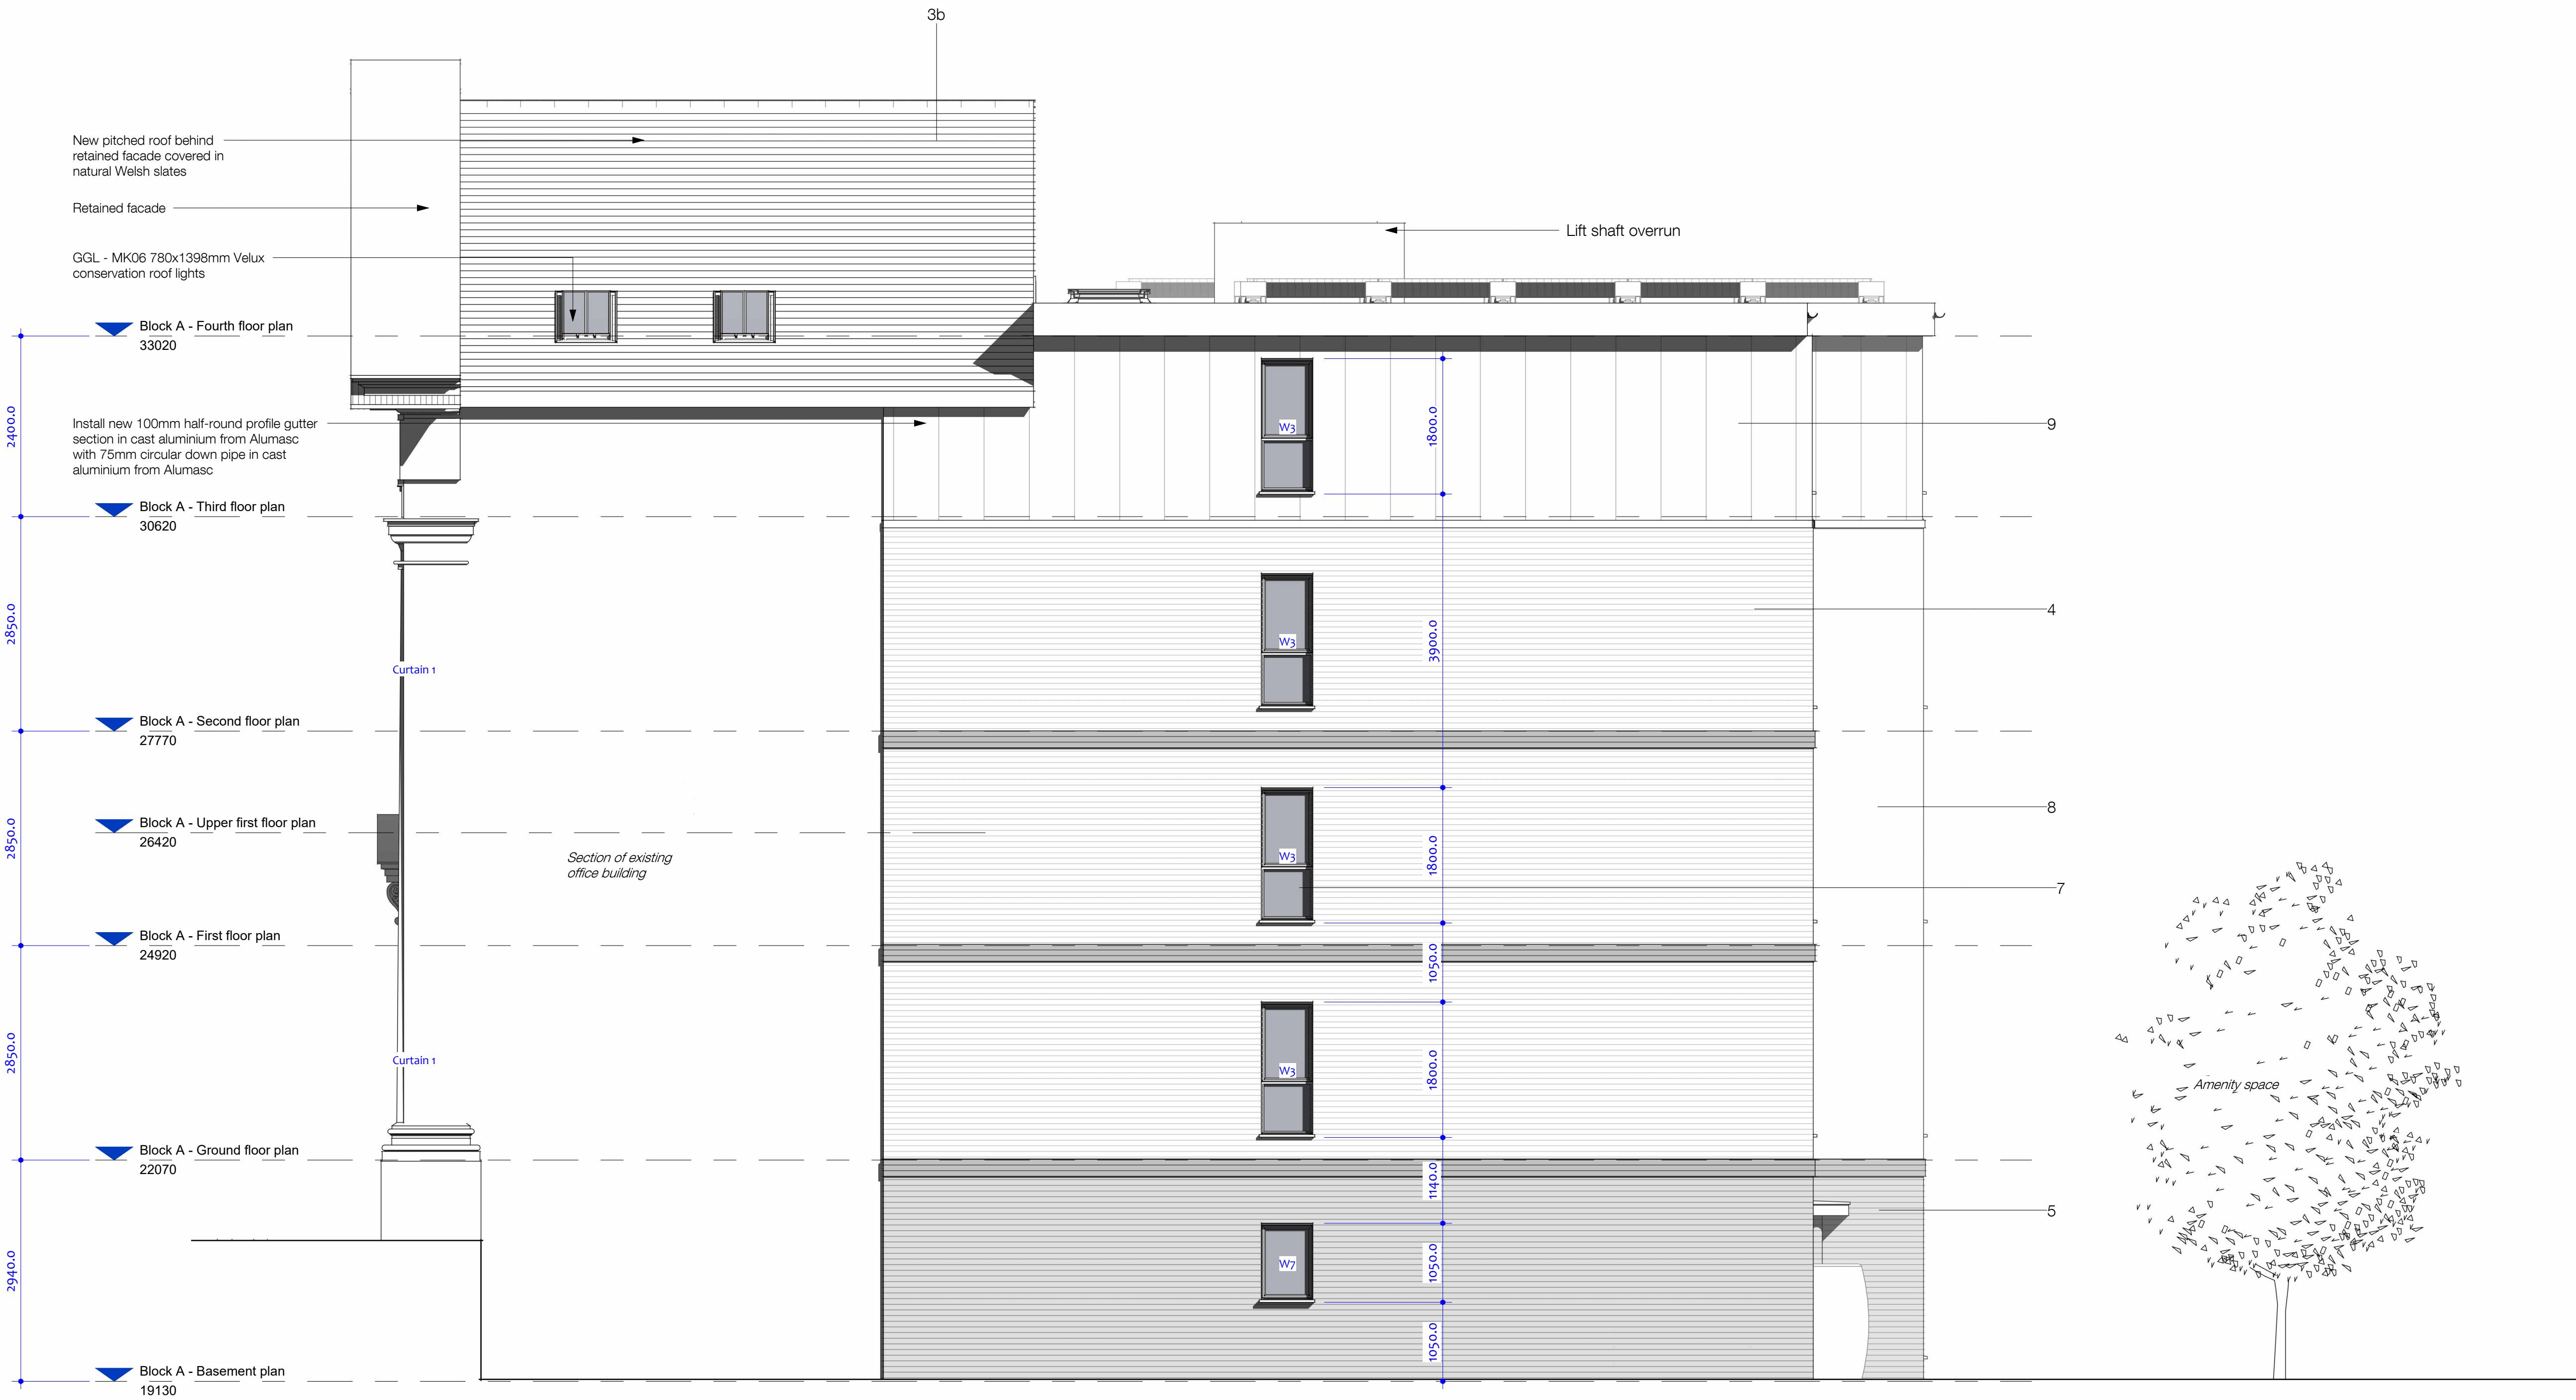

Block A - Side elevation 1

1 : 50

Schedule of materials - New build elements only

1. Black UPVC Rainwater goods
2. Grey UPVC fascias RAL 7016
- 3a. Blue/black colour Thrutone fibre cement roof slates
- 3b. Pizaras Cupa12 Natural Slate
4. Brick 1 - Lepus Grey Handmade Brick
5. Brick 2 - Blockleys Sterling Grey
6. Solder course string course in brick 2
7. Grey UPVC casement windows - to new build elements RAL 7016
8. Smooth white render
9. Vieo 'Warm Wall' standing seam cladding - RAL 7016
10. Composite entrance doors with glazed panel

Notes

Do not scale from this drawing. Use figured dimensions only, which are displayed in millimeters unless stated otherwise. The contractor is requested to check all dimensions before work is put in hand. Any discrepancies within the drawing should be reported prior to commencement of works.

Copyright of this drawing belongs solely to CMKA Ltd. This drawing must only be used for the purpose for which it is supplied and its contents must not be reproduced for any purpose without written permission.

**CHAMBERLAIN
MOSS
KING**
architecture

97a Glebe Street | Penarth
Vale of Glamorgan | CF64 1EE

T. 02920 306400
chamberlainkingmoss.co.uk

Project Former Zanzibar Nightclub, Newport

Project number N125 - C

Client LINC

Title Block A - Side elevation 1

Drawing number A212

Scale As indicated at A1

Revision A

Status CONSTRUCTION

Drawn

Date 20.09.2023