


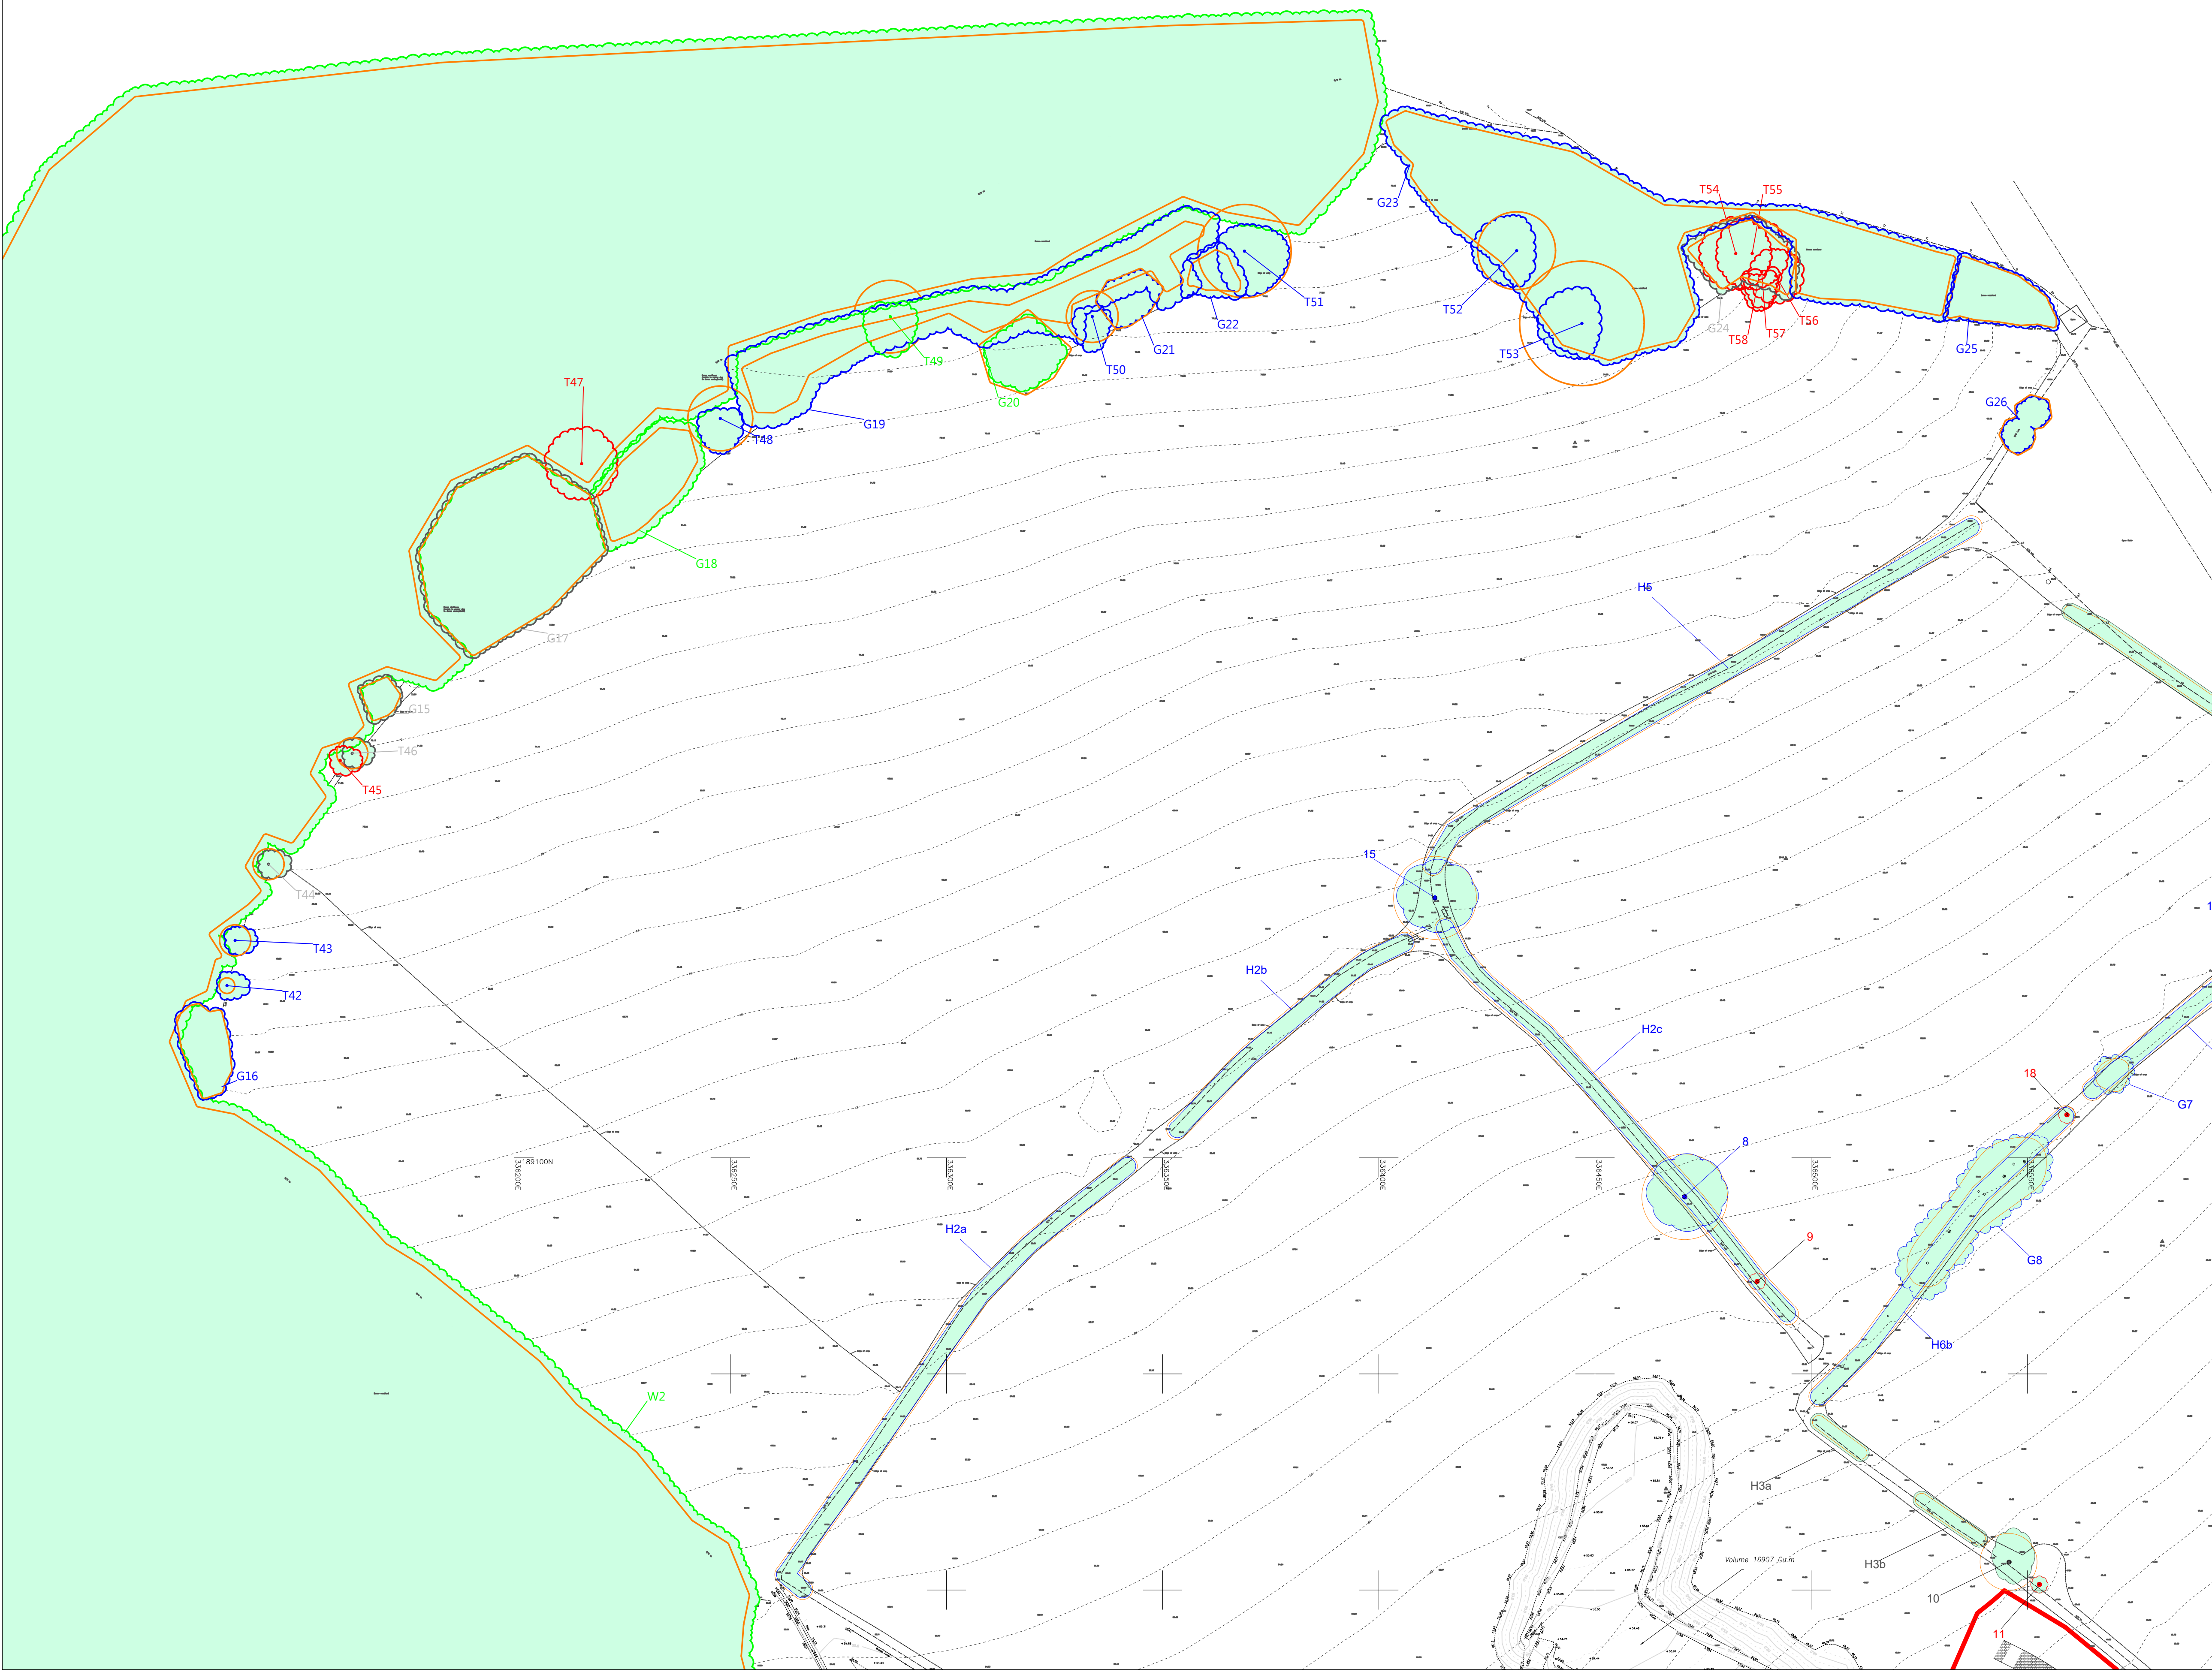

Ref	Tree Tag	Species	Integral part of the tree	Estimated volume (m ³)	Removal cost (£)	Reinstatement cost (£)	Reinstatement Category	Notes
G15	N/A	Common ash	10	100 40 40	4.5	1.2	1	
G16	N/A	Common ash	20	500 20 40	9.7	11.3	1	
G17	N/A	Common Hawthorn	10	120 40 40	4.5	1.2	1	
G18	1161-1160	Pedunculate oak	20	700 40 40	9.7	23.4	5	
G19	N/A	Common ash	10	100 40 40	4.5	1.2	1	
G20	1166-1167	Common ash	22	750 40 40	9.7	25.4	9	
G21	1168-1169	Common ash	22	800 20 40	9.7	28.3	9	
G22	1171-1172	Common ash	22	560 20 40	9.7	14.9	6	
G23	N/A	Pedunculate oak	22	600 40 40	9.7	16.9	9	
G24	N/A	Common ash	18	100 20 40	4.5	1.2	1	
G25	N/A	Hazel	8	150 20 40	3.3	10.2	1	
G26	N/A	Field maple	8	300 20 40	3.3	10.2	1	

(Please check all RPA's on site.)

Key


Trees to be considered for retention.

-  A – High
 B – Moderate
 C – Low

Root Protection Area

- Trees unsuitable for retention.
-  U - Fell

Tree Key

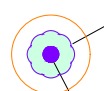

—Crown Spread.
Measured in North, South,
East and West side of tree.


T1 Tree number.
(T - Individual Tree, G - Group,
A - Tree area, W - Woodland,
H - Hedgerow)

Root Protection Area (RPA)
A layout design tool indicating the minimum area around a tree deemed to contain sufficient roots and rooting volume to maintain the tree's viability, and where the protection of the roots and soil structure is treated as a priority.


This plan should be read in conjunction with the Great Milton Garden Village, Cot Hill, Llanwern Tree Survey & Categorisation Report April 2022 - June 2023. Rev 3 (Ambler SJ.)

The original of this drawing was produced in colour.
A monochrome copy should not be relied upon.

Figure 2. Default specification for protective barrier.

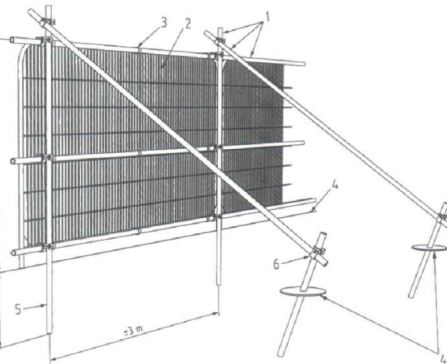

- Key**
- 1 Standard scaffold poles
 - 2 Heavy gauge 2 m tall galvanized tube and welded mesh infill panels
 - 3 Panels secured to uprights and cross-members with wire ties
 - 4 Ground level
 - 5 Uprights driven into the ground until secure (minimum depth 0.5 m)

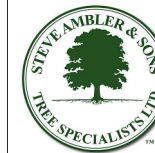

Steve Ambler & Sons Tree Specialists Ltd
 Tec.Arbor.A., Dip.Arb.(RFS), F.ARBOR.A.
 Tel/ Fax: 01495 310826
 Mob: 07813 310826
 email: steve@steveamblertrees.com

Client	Redrow Homes
Surveyed by	SJA
Date surveyed	April 2022 - June 2024
Drawn by	LP/BC
Scale	1:750 when printed at A1
OS Grid Ref	336460 (E) 188580 (N)

INDICATIVE ONLY.
PLEASE REFER TO ROOT PROTECTION TABLE.
DO NOT SCALE FROM THIS DRAWING
CHECK ALL DIMENSIONS ON SITE

REF. DRAWINGS 2368cv-01	Survey Station
----------------------------	----------------

TITLE	Tree Constraints Plan Public Open Space Great Milton Garden Village (North) Cot Hill, Llanwern
-------	---

DRAWING No: **22-036 (Revision 5)**