




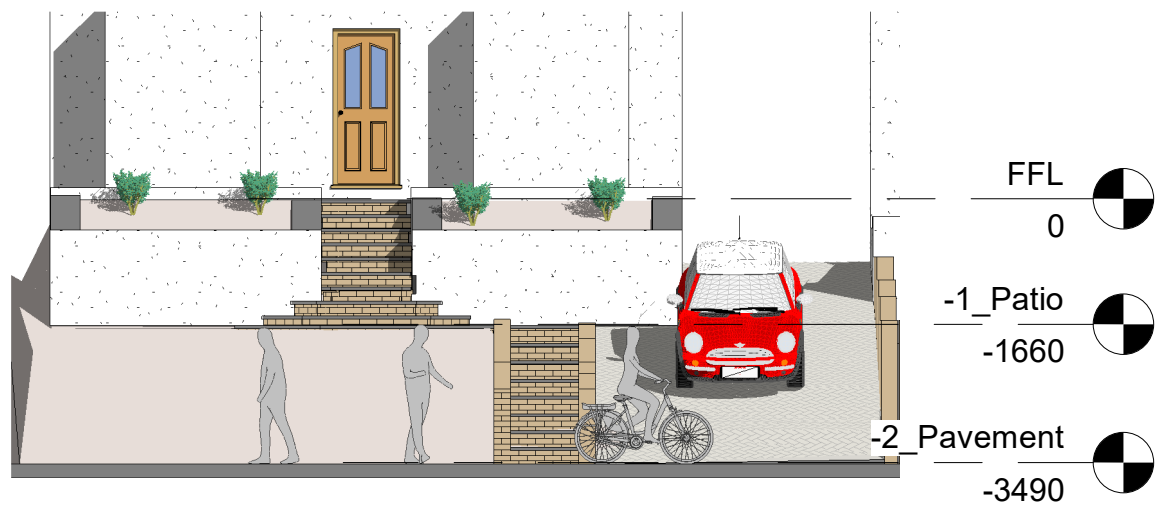


3 FRONT
1 : 100

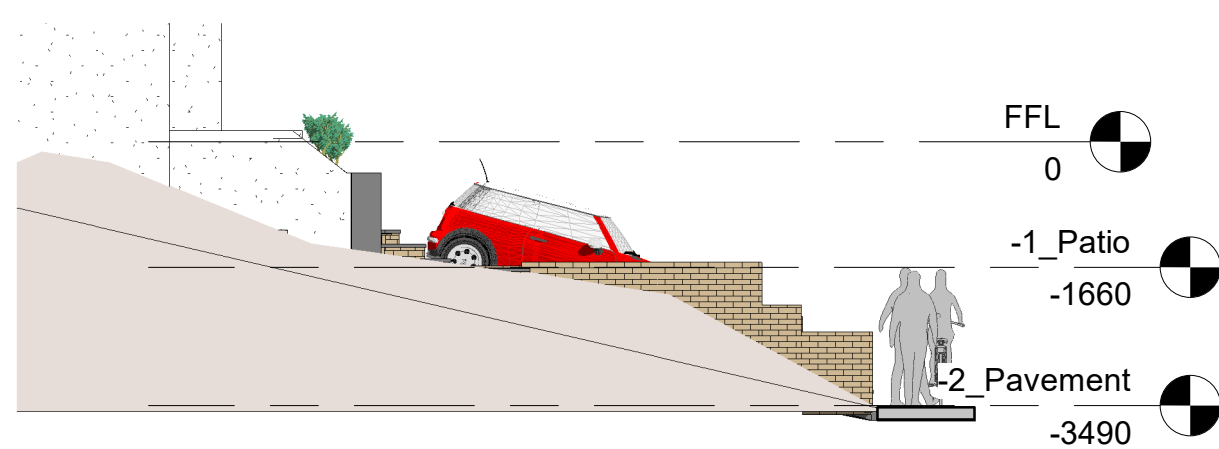

4 SIDE
1 : 100

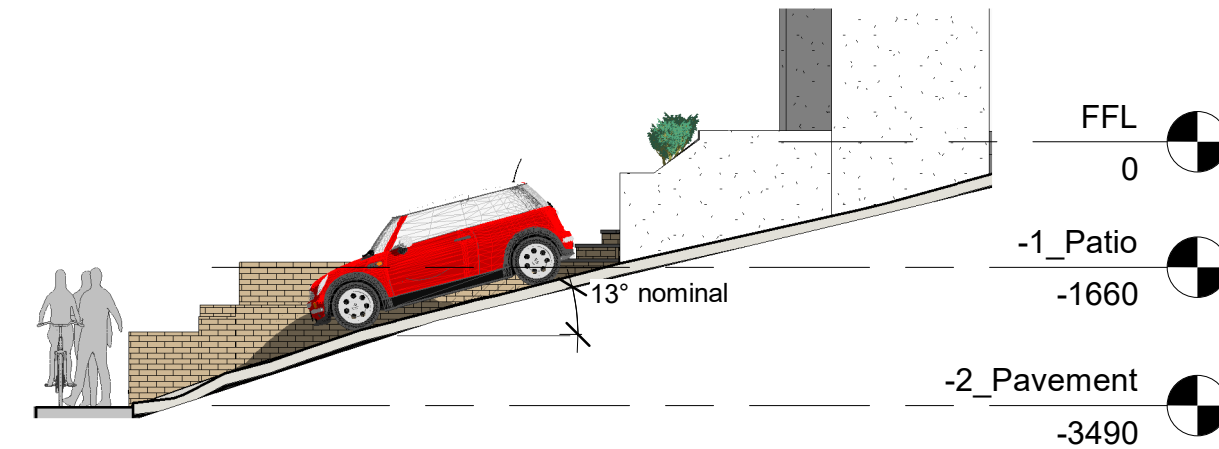


5 SIDE DRIVEWAY
1 : 100

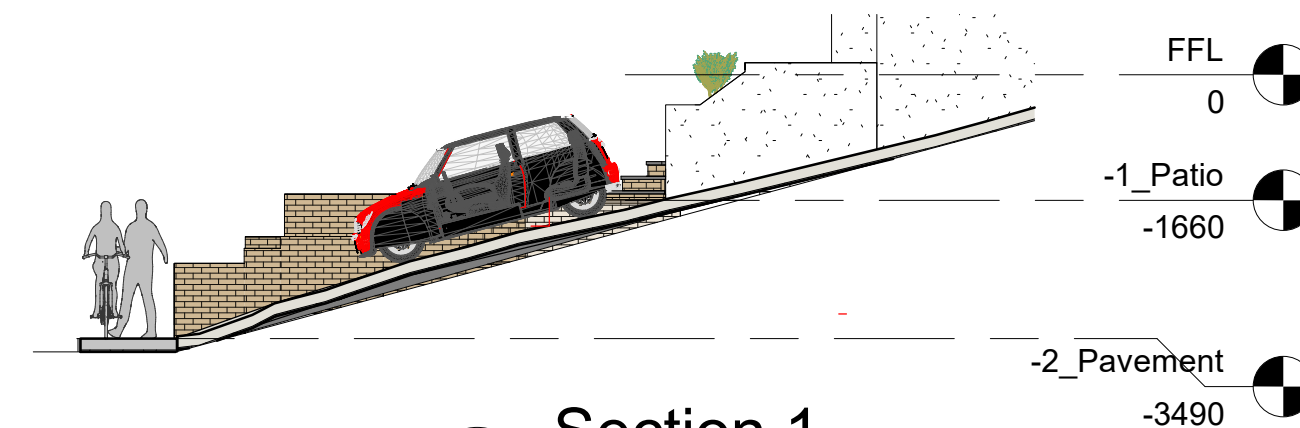


6 Section 1
1 : 100

Driveway Pavers
Steps Slabs with brick risers
Walls to driveway Bricks

Dwg at A2
0 1 2 3 4
5m long scale at 1:100

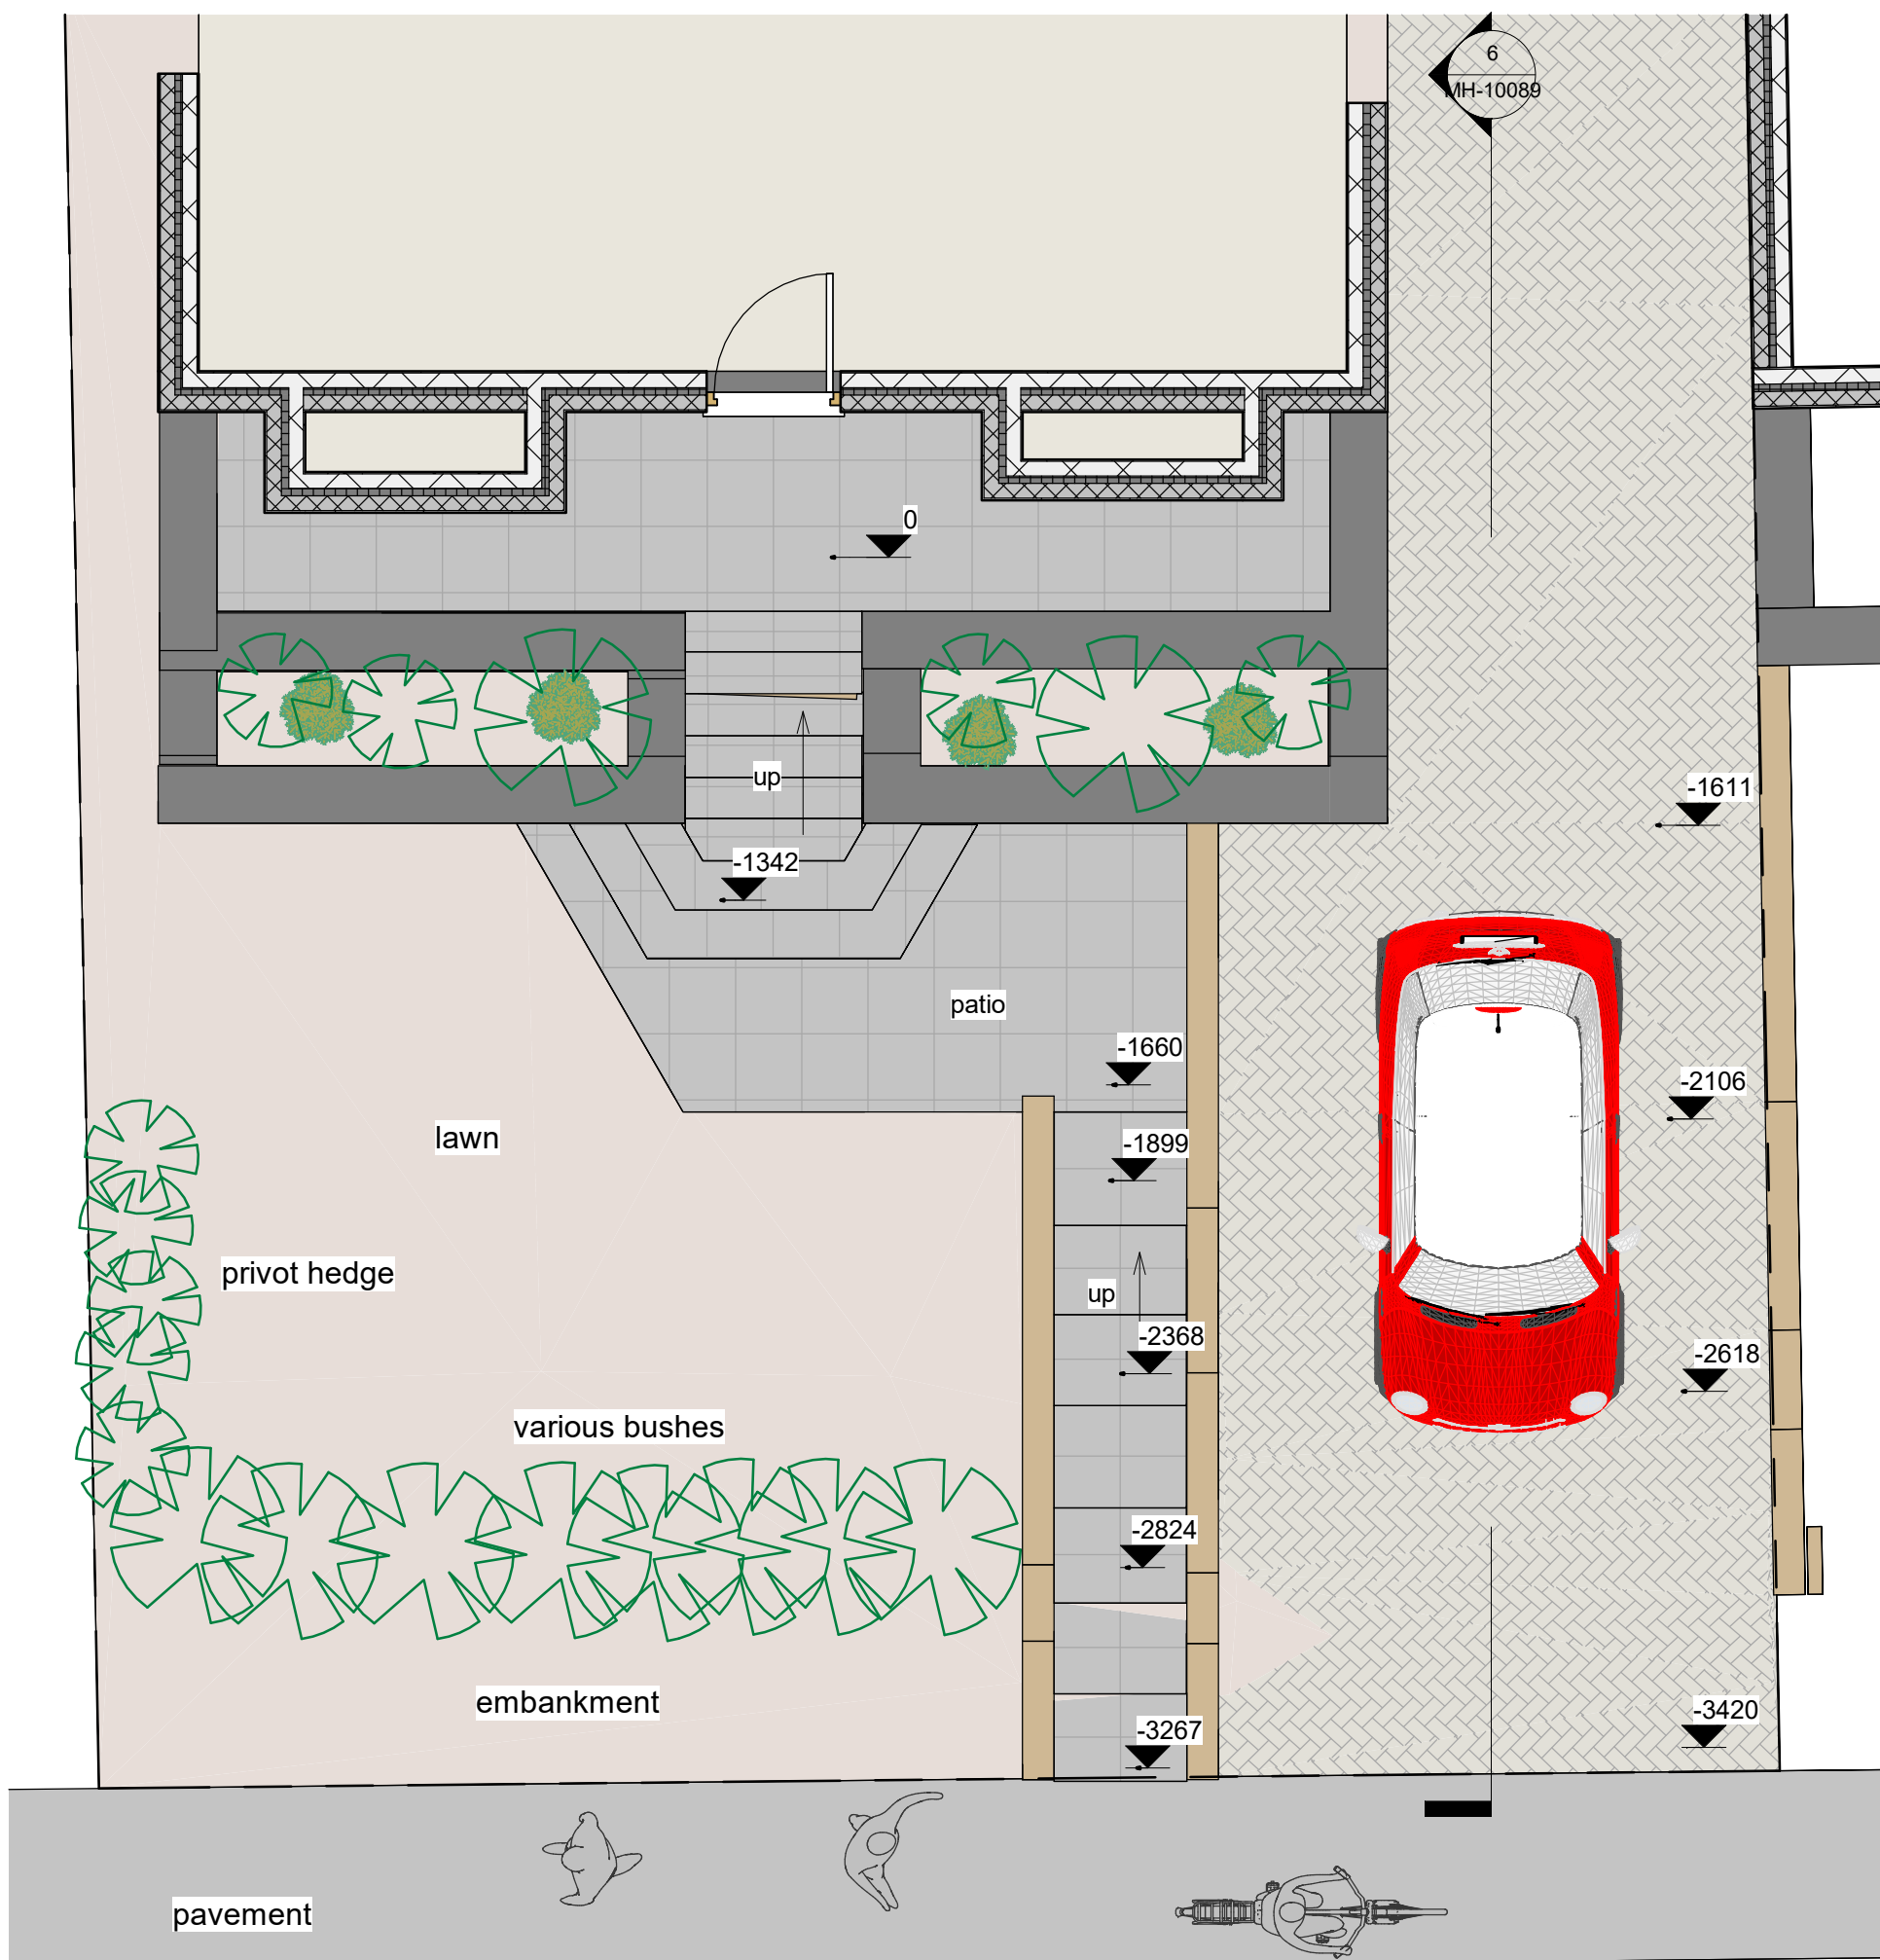

1 0_grd FFL Existing
1 : 50

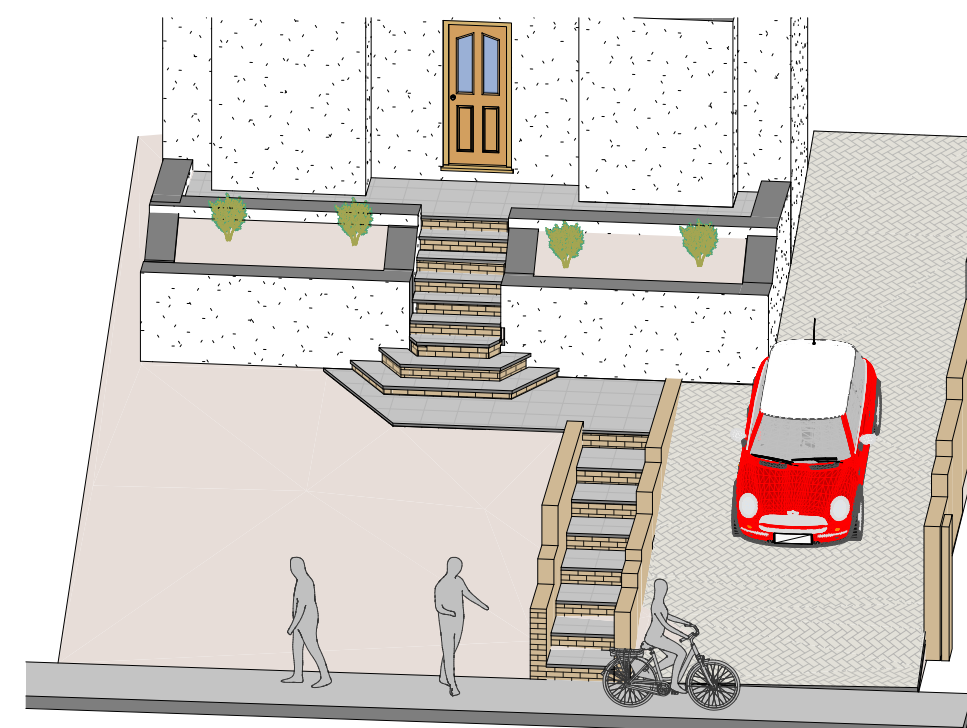

2 Front 3D

rev	date	description
Planning		Building Regs
Maison Design		
architectural practice		
25 Caldicot Road		tel 01291 422712
Rogiet		E mail
Monmouthshire		mark@maisondesign.biz
NP26 3SE		WEB www.maisondesign.biz
Copyright of this drawing or part thereof is by Maison Design and not to be copied		
Project		Existing Layout
Name		Paul Brennan
		528 Caerleon Road
		Newport NP19 7LZ
Date	August 2024	MH-10089